



1:200

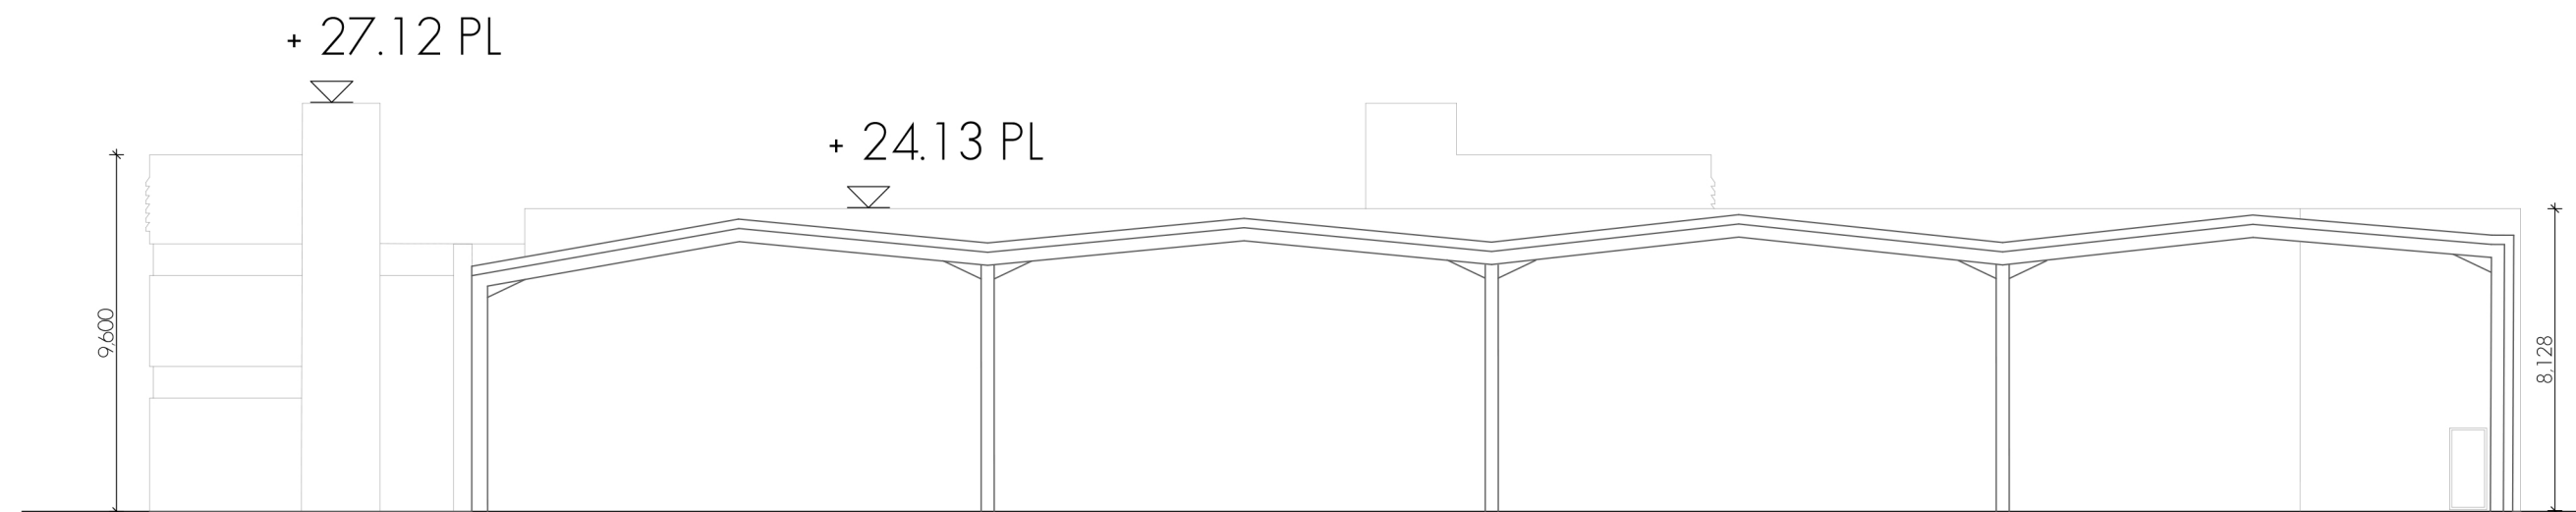


1:200

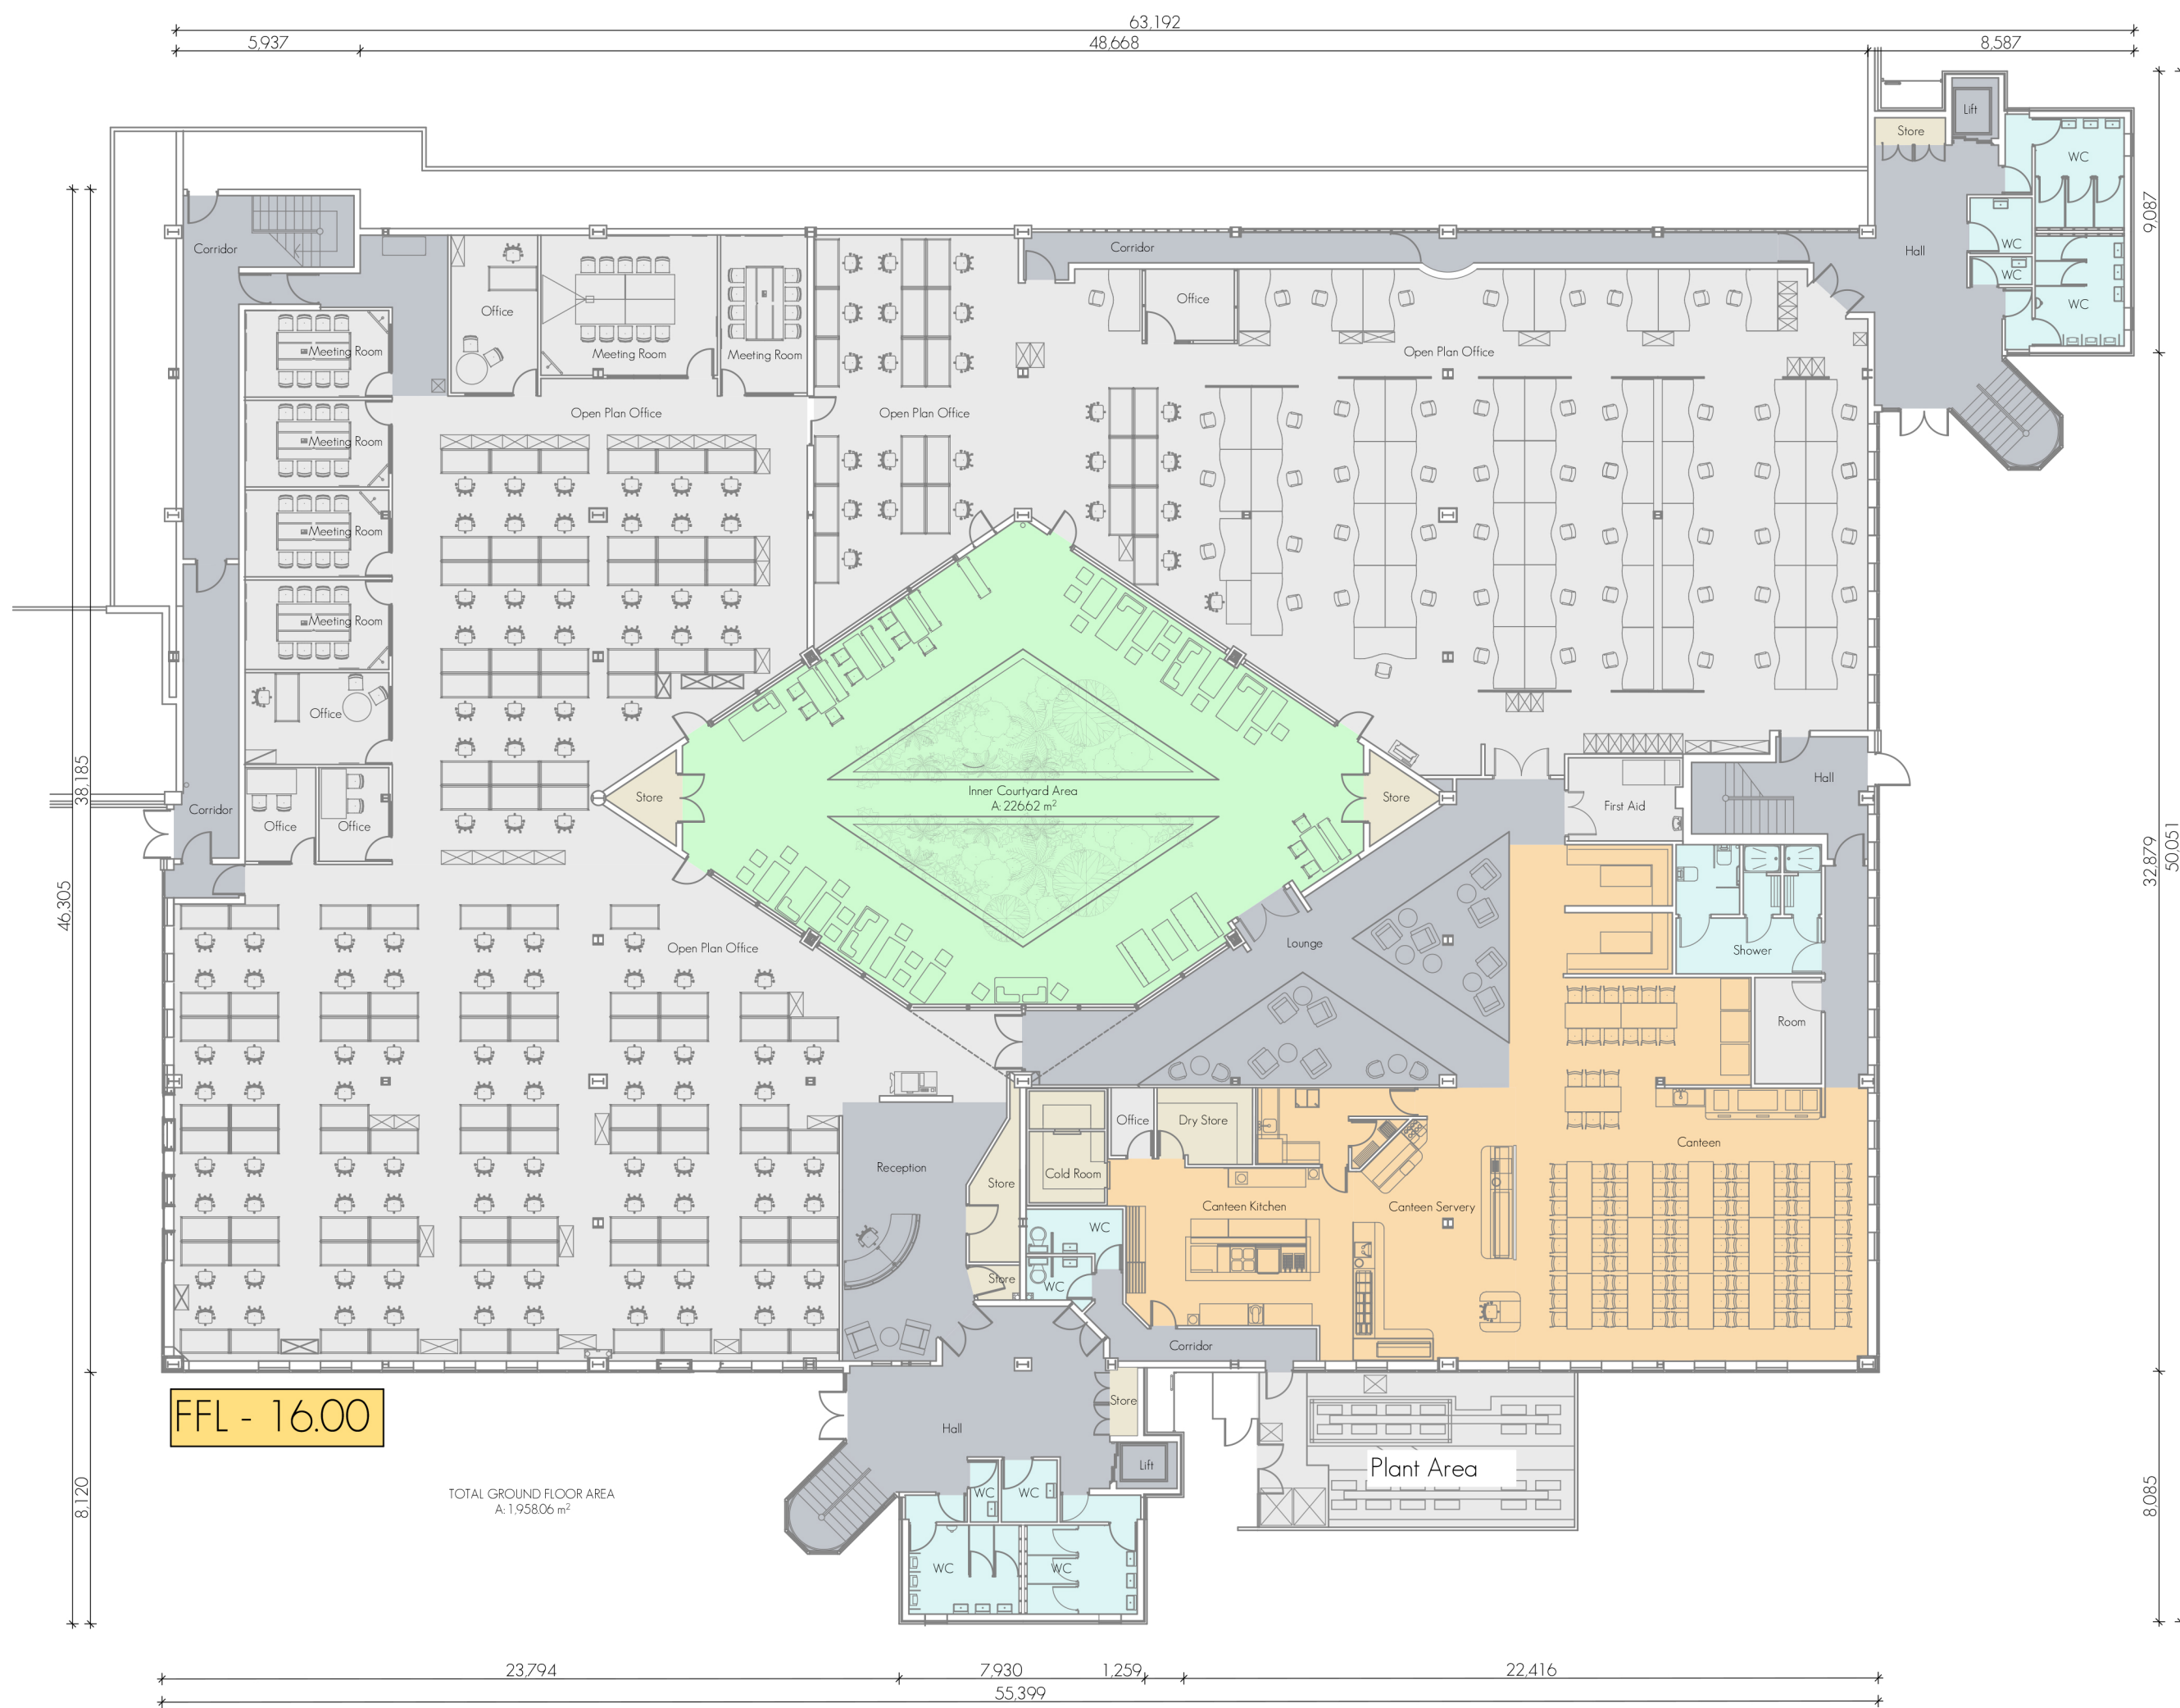


1:200

1:200

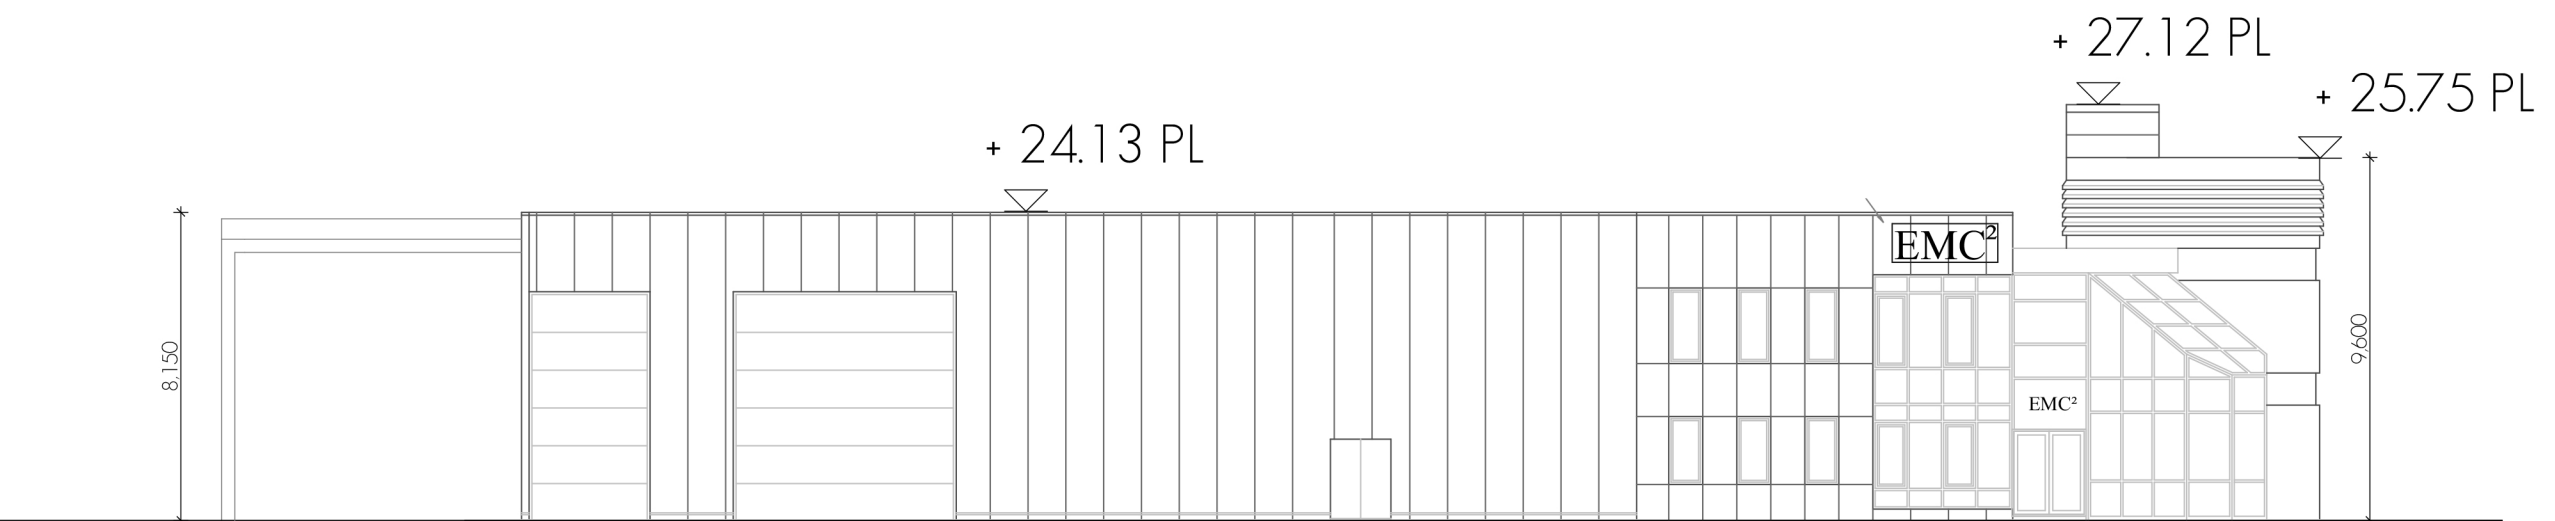

1:200

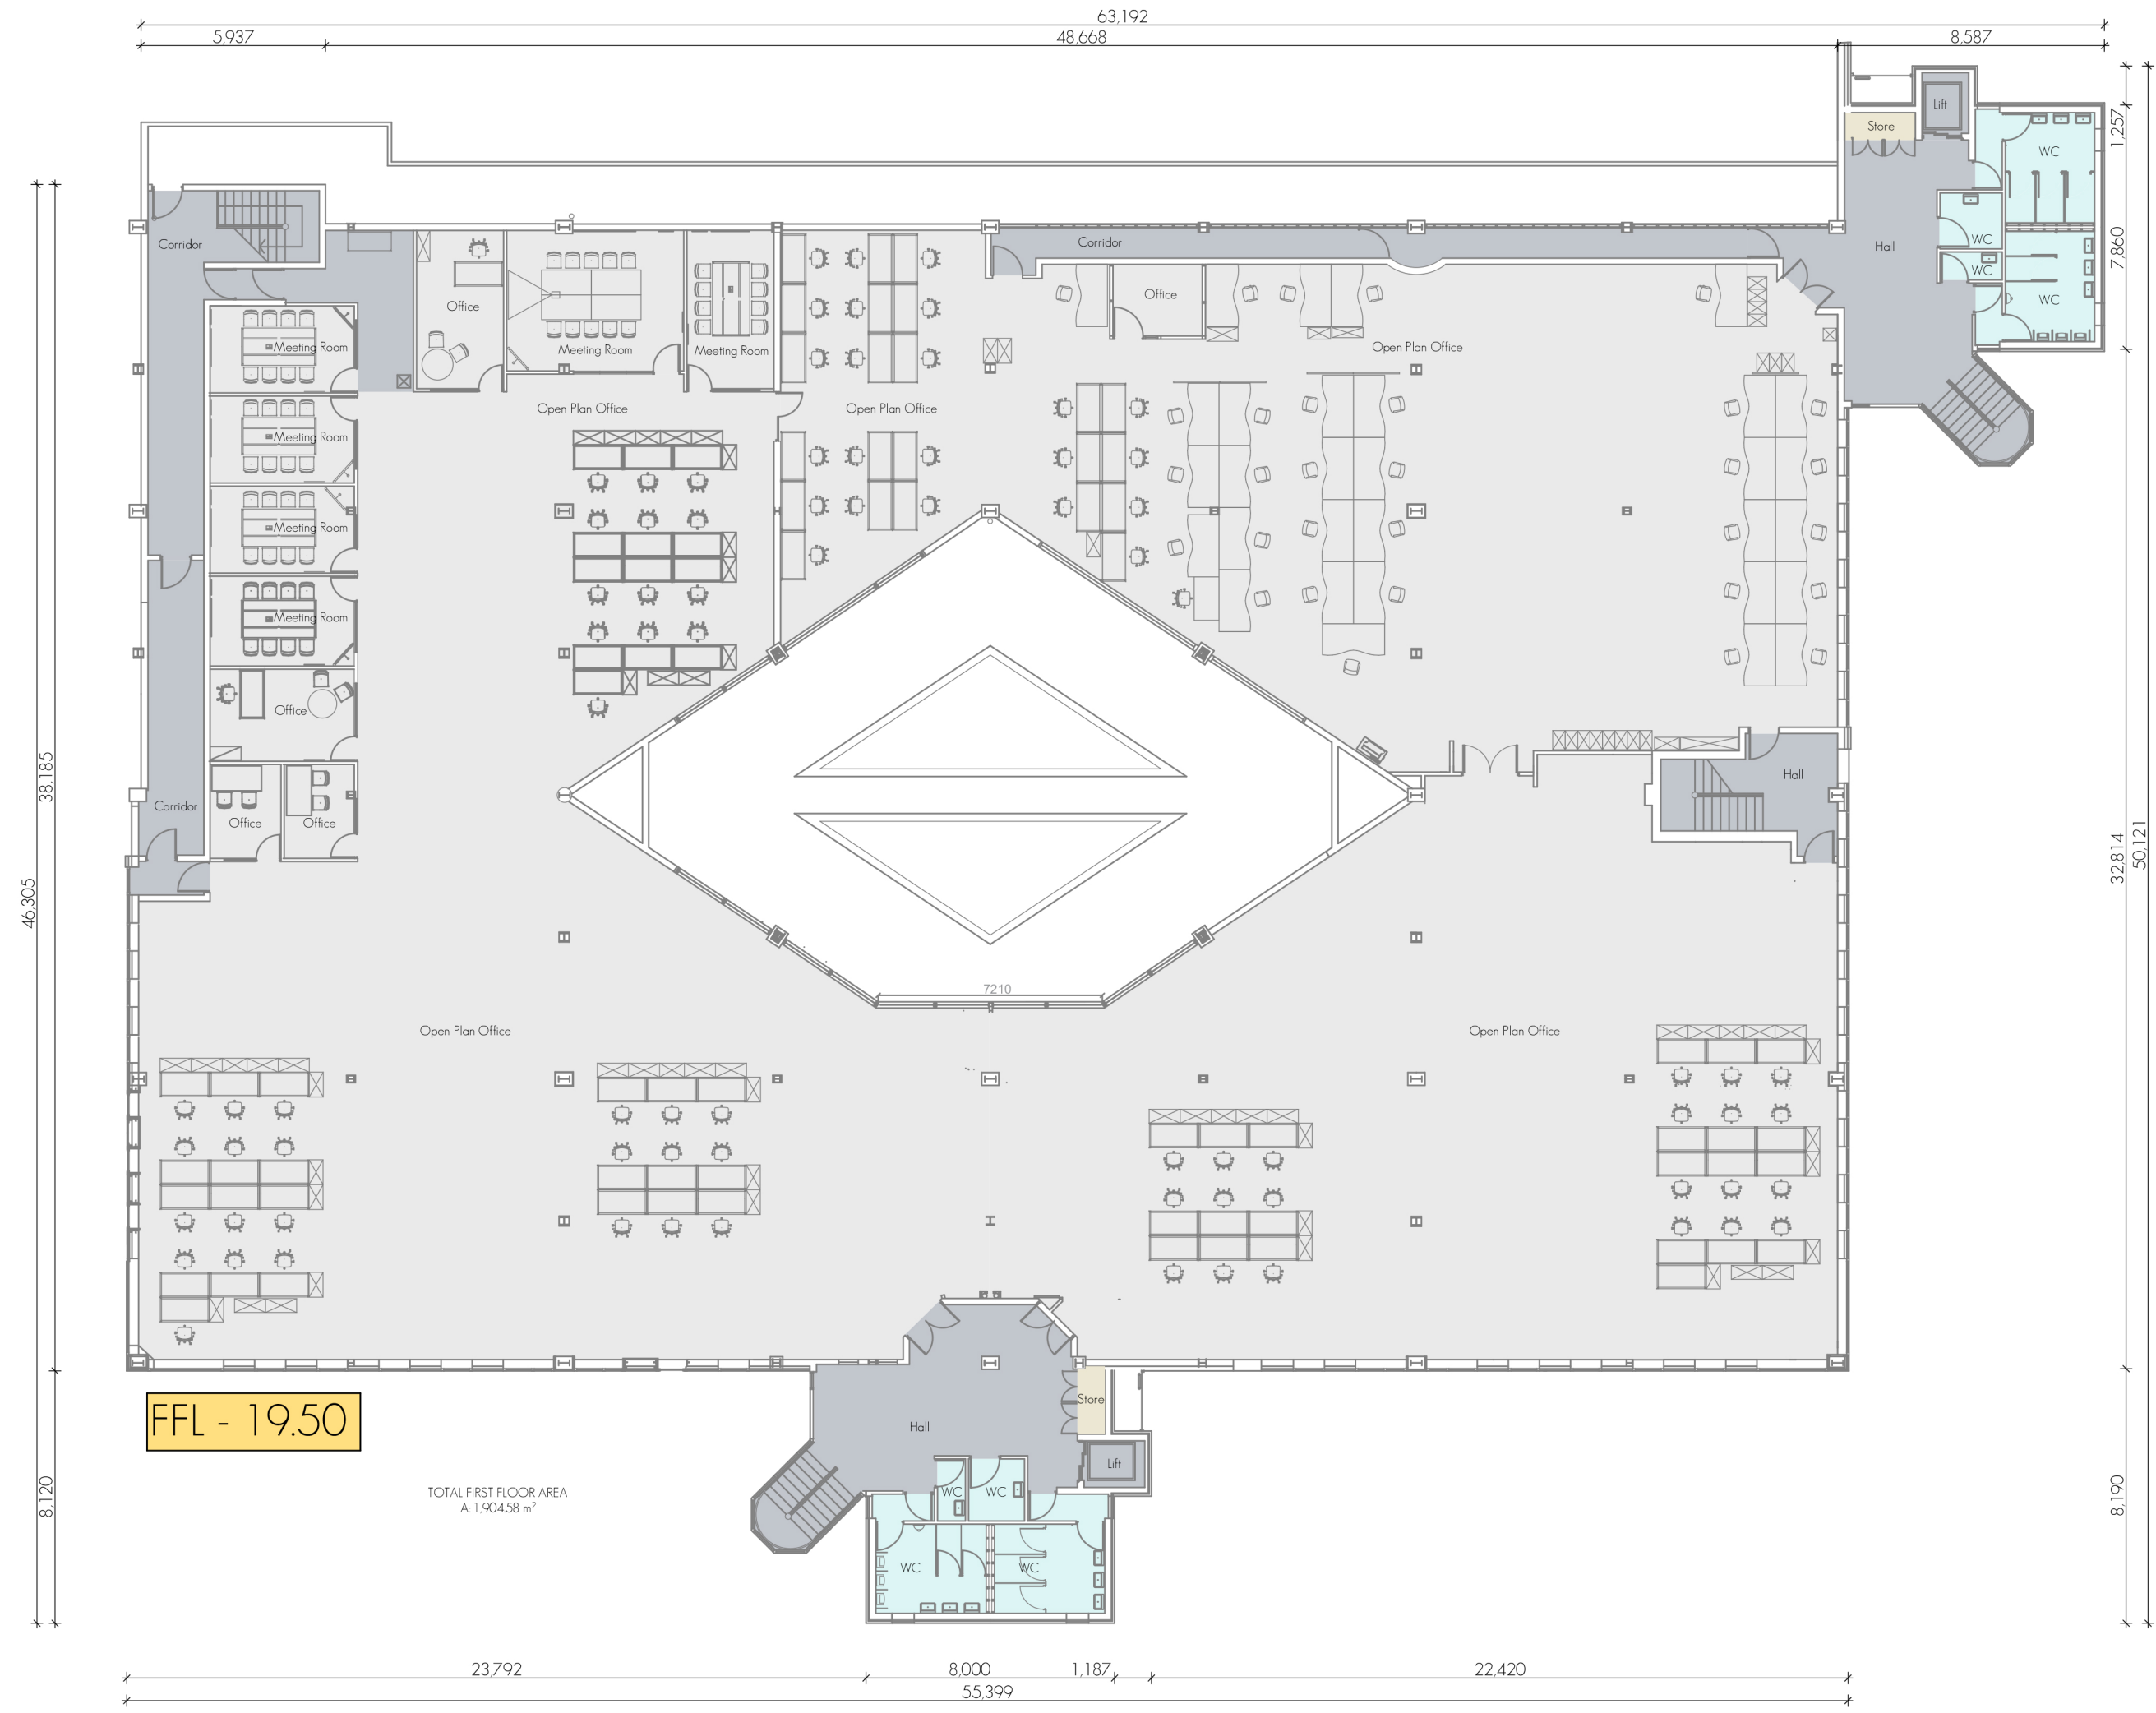

1:200

N



Client: Castle Peak Properties Limited
 Project: Residential Development, West City, Ballincollig, Cork
 Site: former DELL EMC premises, Innishmore, Ballincollig, Cork
 Title: 10-Storey Building - Total Demolition

meitheal
architects

RIA	Practice Member	Practice Accredited in Conservation	P2EP Accredited
		G2	P

Project Architect: POT
1st Sheet Scale: 1:200

Drawing Series 11000 - Apartment GA Plans - 1:200

Project	Orig.	Volume	Level	Type	Rate	Number	Rev:
0210001 MA	XX	33	DR	A	100	00	

meitheal
architects