




Legend

- Existing Ground line / Existing Building to be Demolished
- Application Site Boundary
- View break location

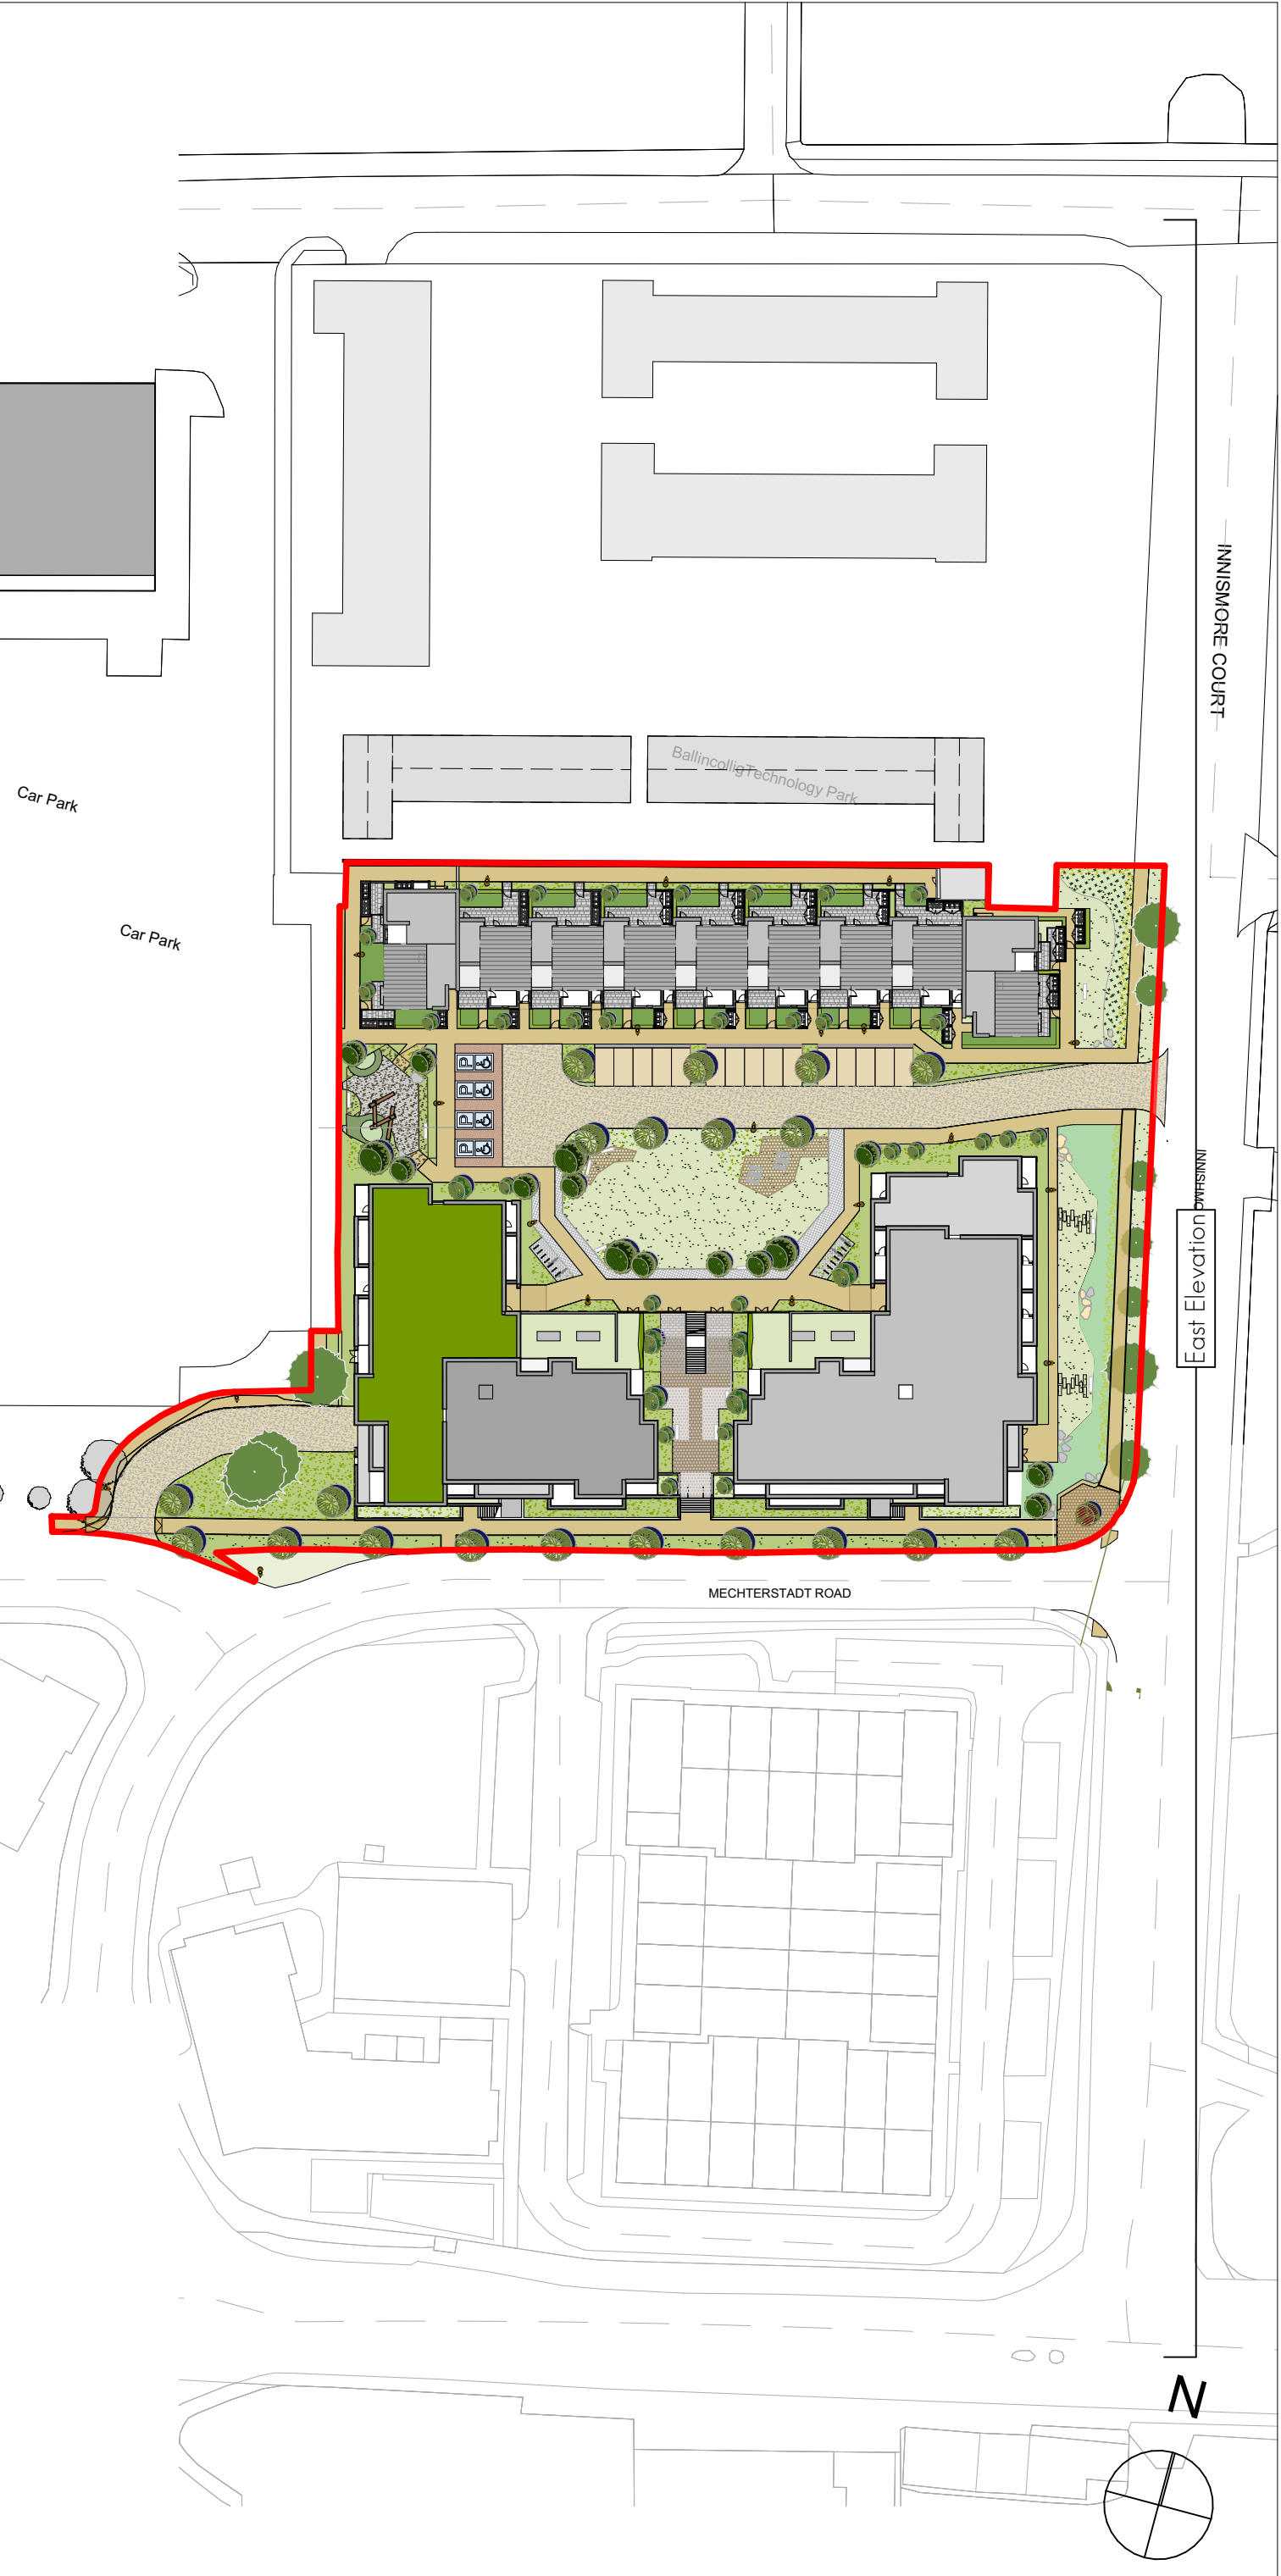

KEY PLAN - ROOF