




- Legend
- | | |
|---|---|
|  | Existing Ground line / Existing Building to be Demolished |
|  | Application Site Boundary |
| | View break location |
|  | Proposed further information amendments |

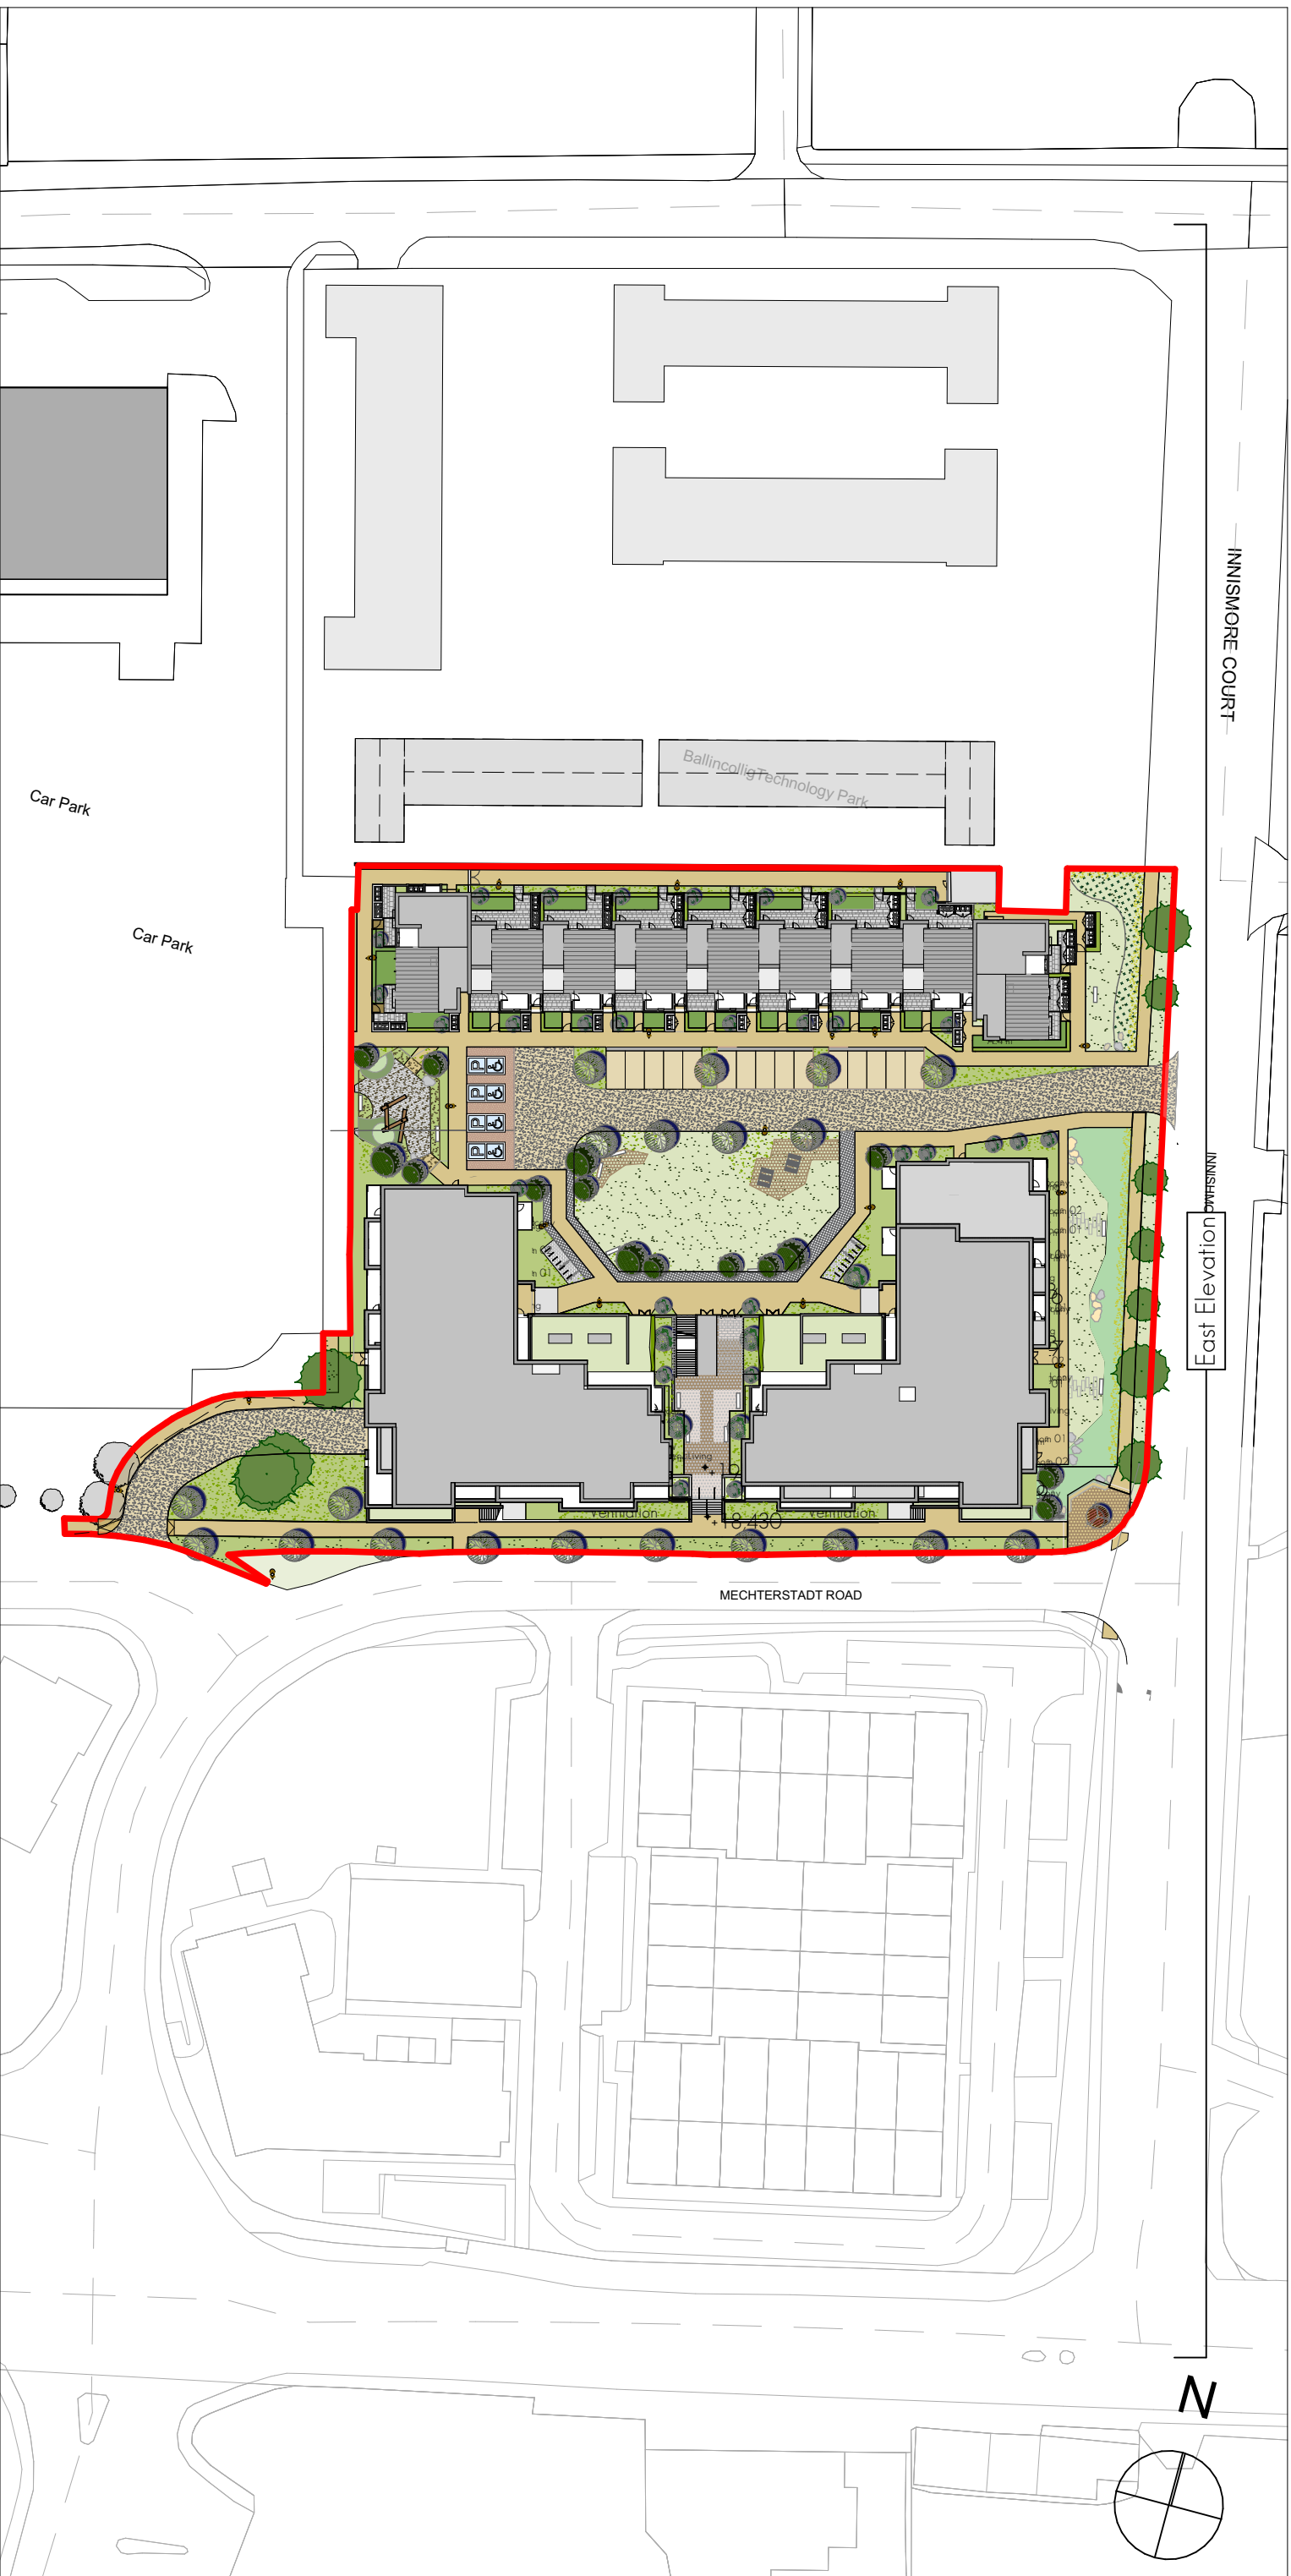

KEY PLAN - ROOF