

Planning Pack Map



Tailte Éireann

CENTRE
COORDINATES:
ITM 558107,570809

PUBLISHED:
20/03/2025

ORDER NO.:
50455590_1

MAP SERIES:
1:1,000

MAP SHEETS:
6380-18

mertheal
architects

OS Ireland Licence No.
CYAL50442274

231064-MA-ZZ-00-DR-A-1032-P01

COMPILED AND PUBLISHED BY:
Tailte Éireann,
Phoenix Park,
Dublin 8,
Ireland.
D08F6E4

www.tailte.ie

Any unauthorised reproduction
infringes Tailte Éireann copyright.

No part of this publication may
be copied, reproduced or transmitted
in any form or by any means without
the prior written permission of the
copyright owner.

The representation on this map
of a road, track or footpath
is not evidence of the existence
of a right of way.

This topographic map
does not show
legal property boundaries,
nor does it show
ownership of physical features.

©Tailte Éireann, 2025.
All rights reserved.

Key
Redline indicates scope of site boundary


Ownership Key

Dan O'Brien, OBR (Ballincollig) Developments Ltd

Declan McElhinney D.M.C Trust Partnership

Lidl Ireland GmbH

Cork City Council

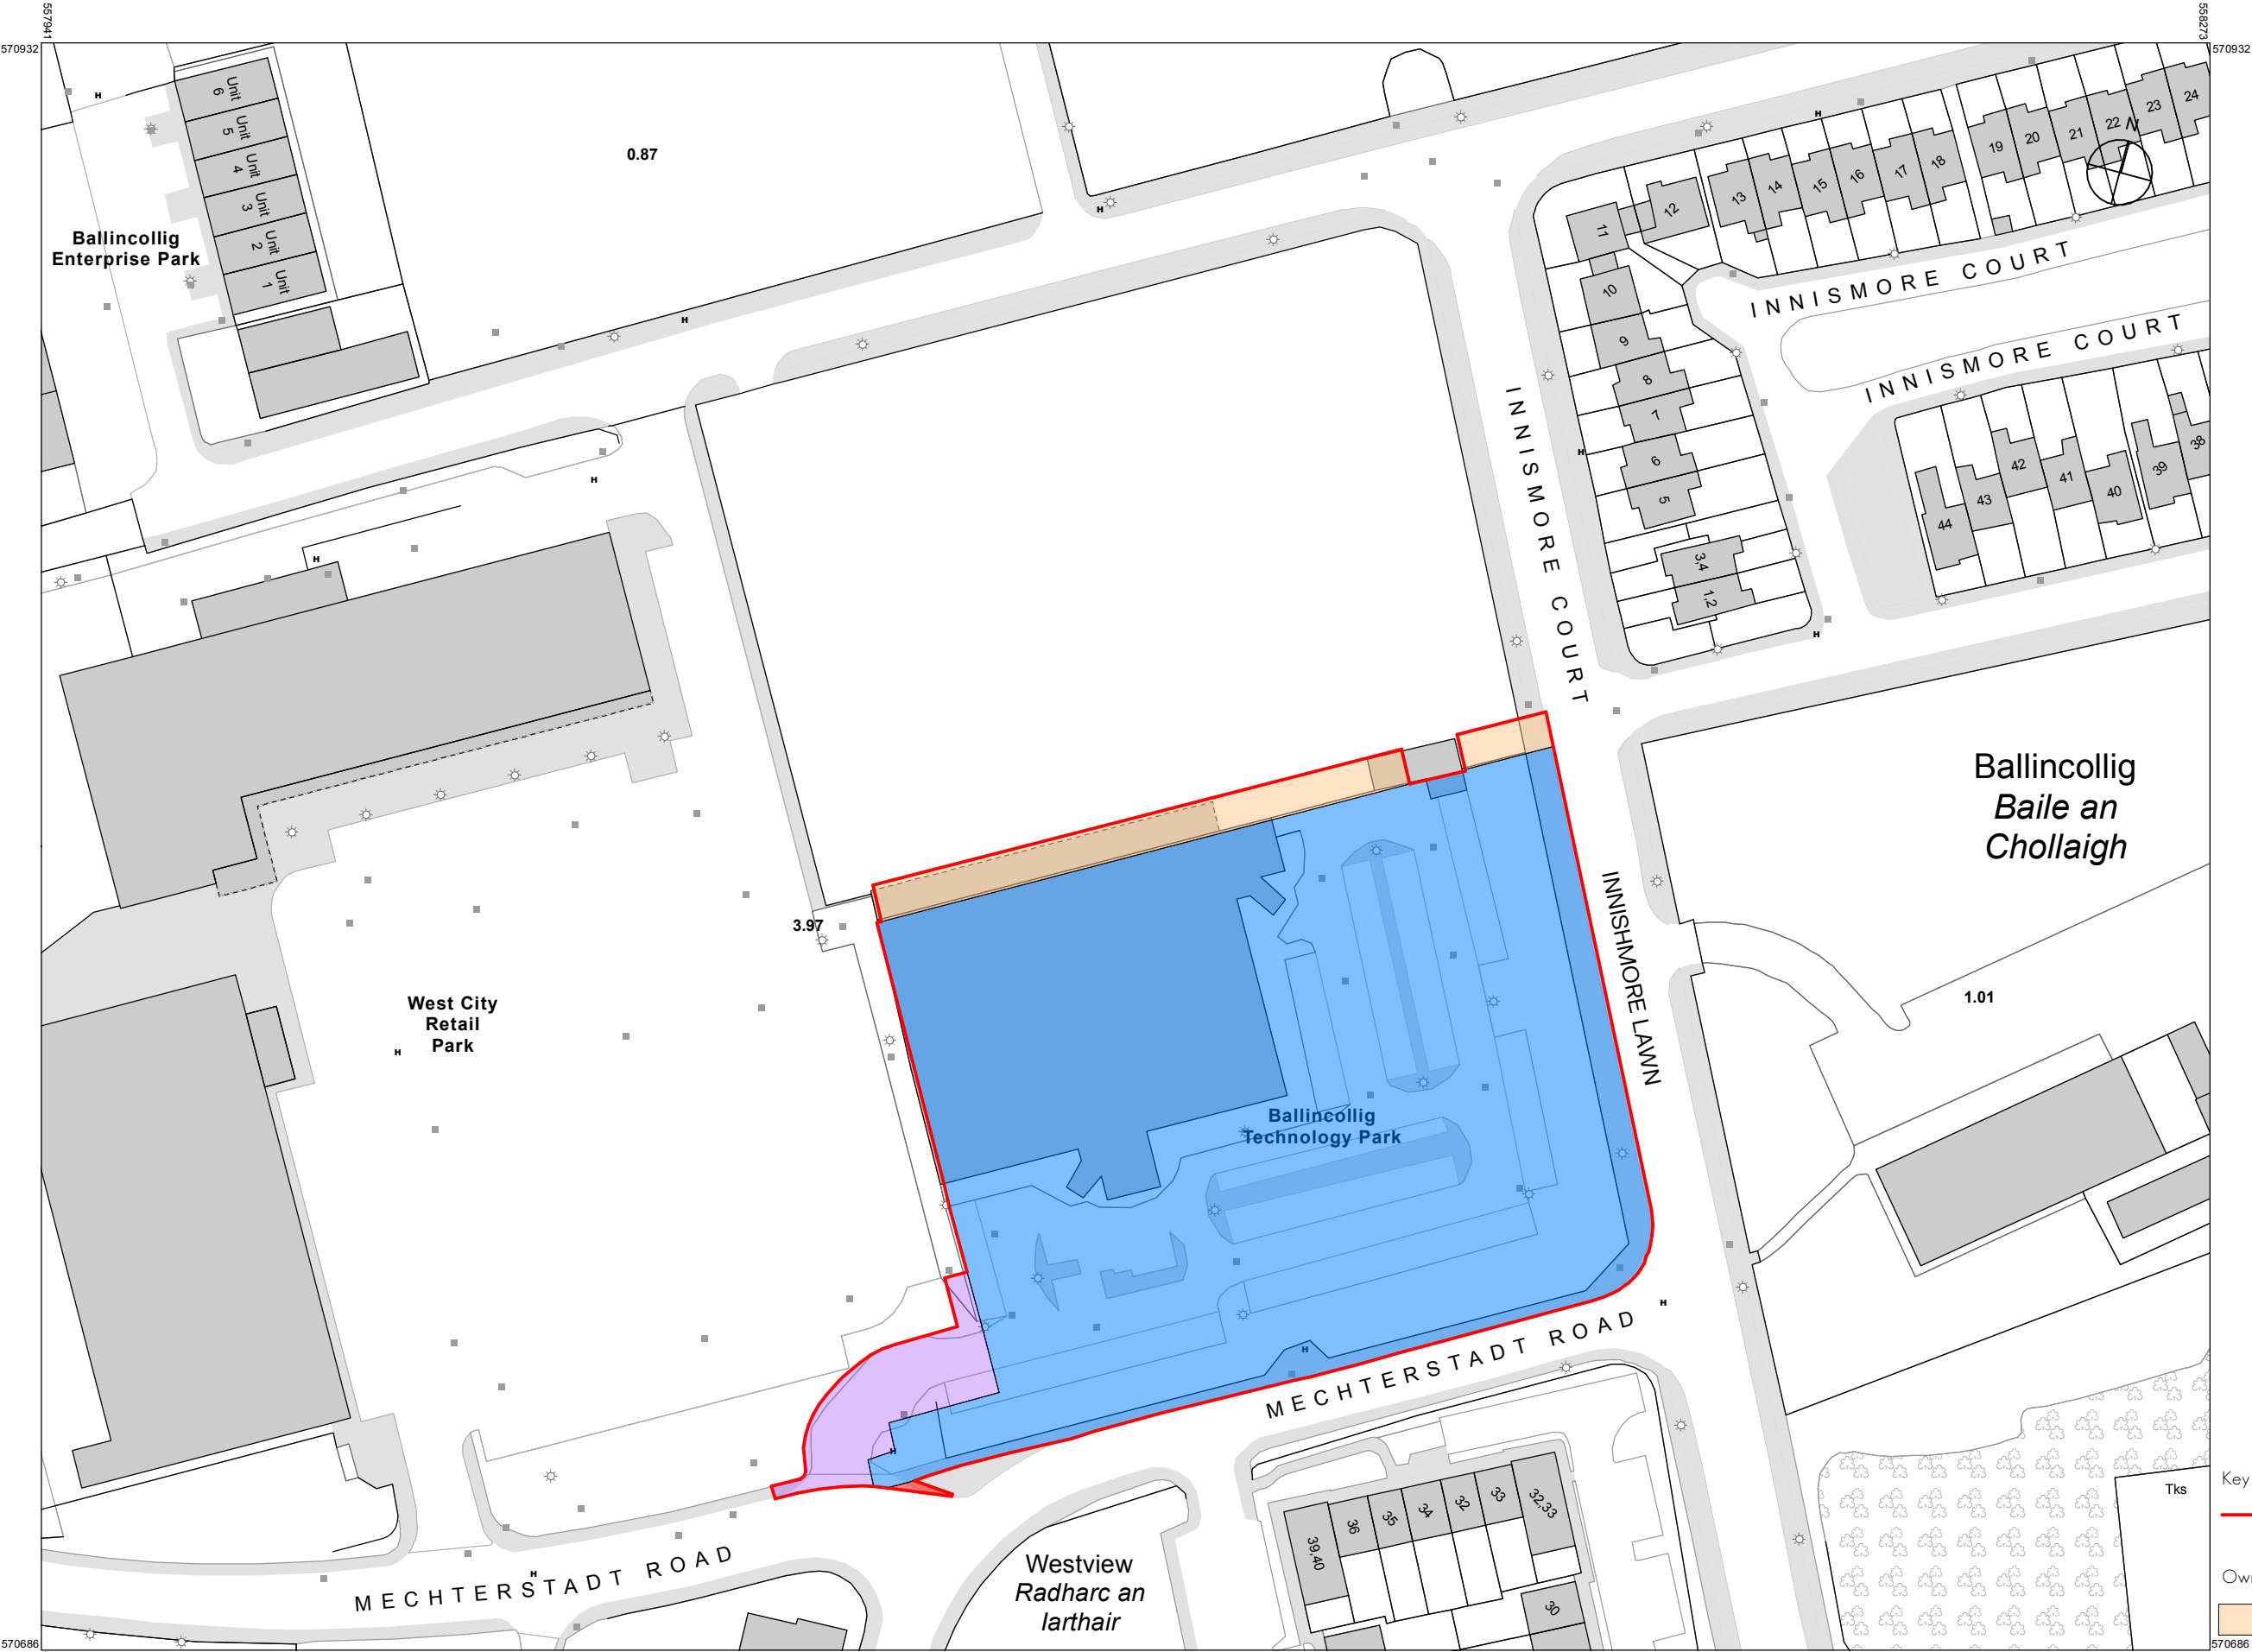

CAPTURE RESOLUTION:
The map objects are only accurate to the
resolution at which they were captured.
Output scale is not indicative of data capture scale.
Further information is available at:
www.tailte.ie; search 'Capture Resolution'

LEGEND:
To view the legend visit
www.tailte.ie and search for
'Large Scale Legend'



OUTPUT SCALE: 1:1,000