

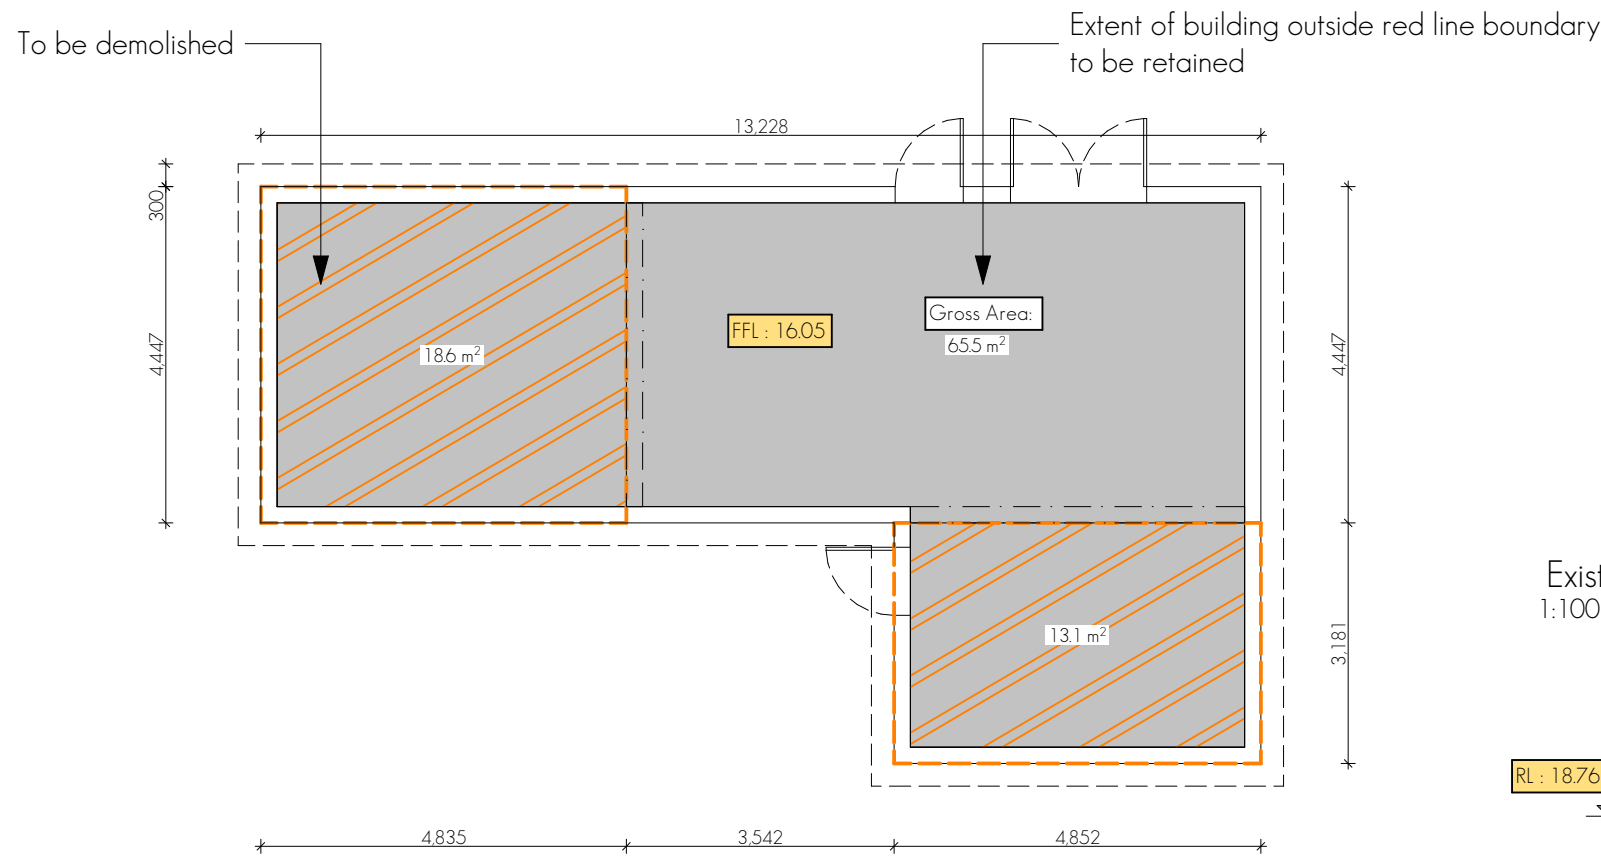
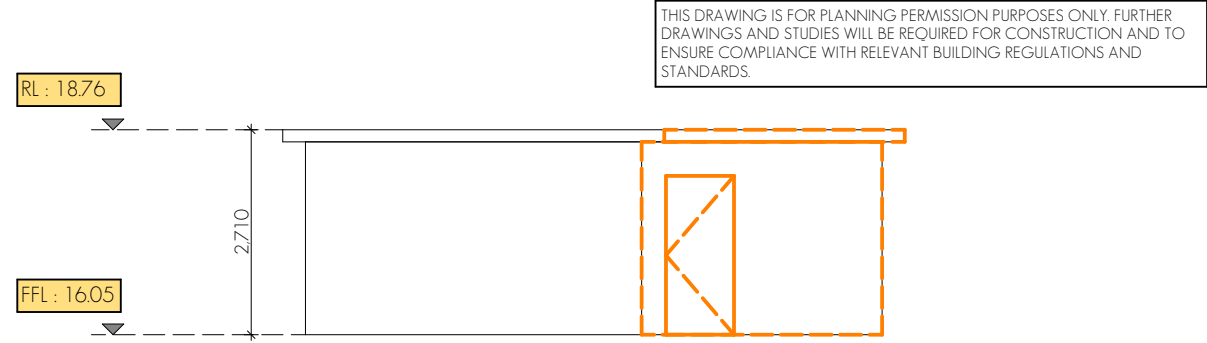


Existing Building - Demolition Drawings
1:100

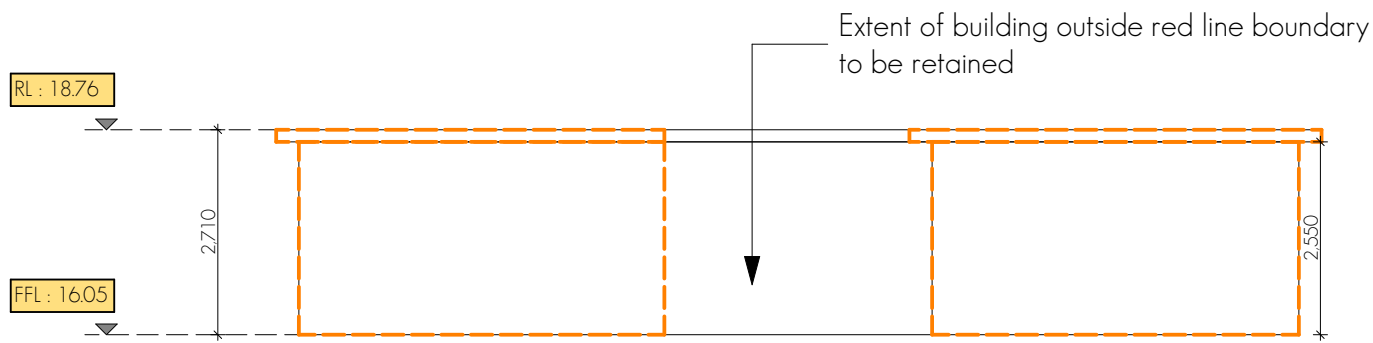


Existing Building - Demolition Drawings
1:100


Existing Building - Demolition Drawings
1:100

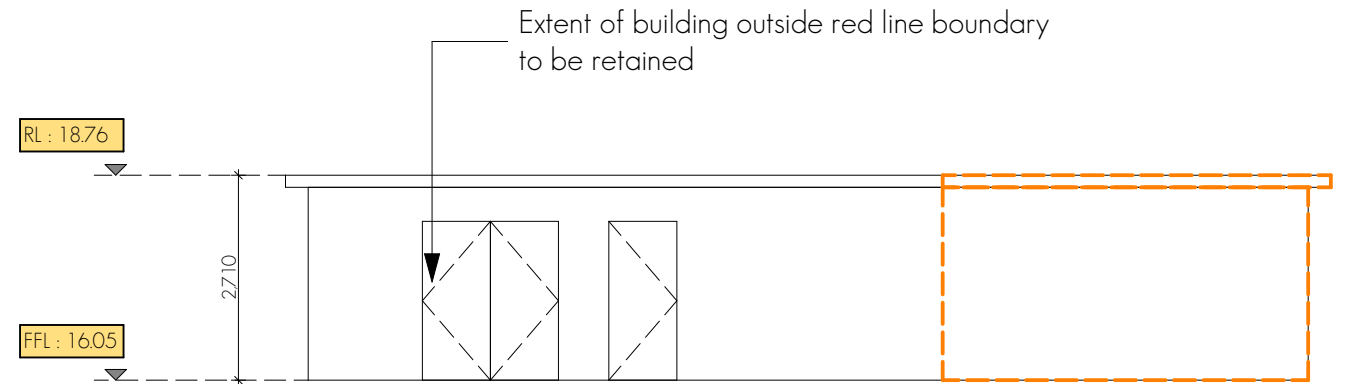

Extent of building outside red line boundary to be retained

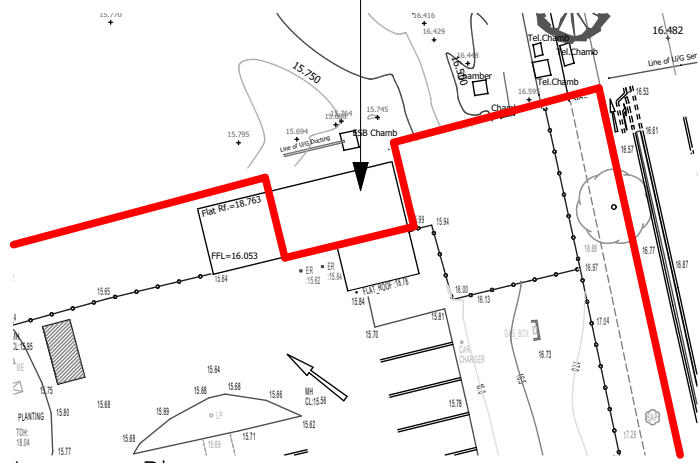

Location Plan
1:500

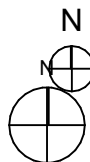

Key

Redline indicates scope of site boundary

Extent of existing building to be demolished within site boundary

Existing Gross Floor Area : 65.5 sqm
Area to be Demolished : 31.7 sqm
Area to be retained (outside of red line boundary) - 32 sqm

Issue for Planning Submission	DOM	DOM	POT	04/02/2026	P02
Issue for Planning Submission	DOM	DOM	POT	04/02/2026	P01
Revision Description	drn.	ckd.	apr.	date.	rev.
Client: Castle Peak Properties Limited					
Project: Residential Development, West City, Ballincollig, Cork					
Site: former DELL EMC premises, Innishmore, Ballincollig, Cork					
Title: Existing Building - Demolition Drawings					
Project Architect: POT					
A3 Sheet Scale:					
Drawing Series 10000 - General					
231064-MA-ZZ-00-DR-A-1032-P02					
S:\2023 MA\231064\Working drawings\000 - Site Drawings\231064-DES-030.pln Wednesday 11 February 2026					