



Rev	Ch	Change Name	Date
P06			04/02/2026
P05			04/02/2026
P04			20/01/2026
P03	Ch-273	Change	06/10/2025
P02	Ch-268	Change	25/09/2025
P01			23/09/2025

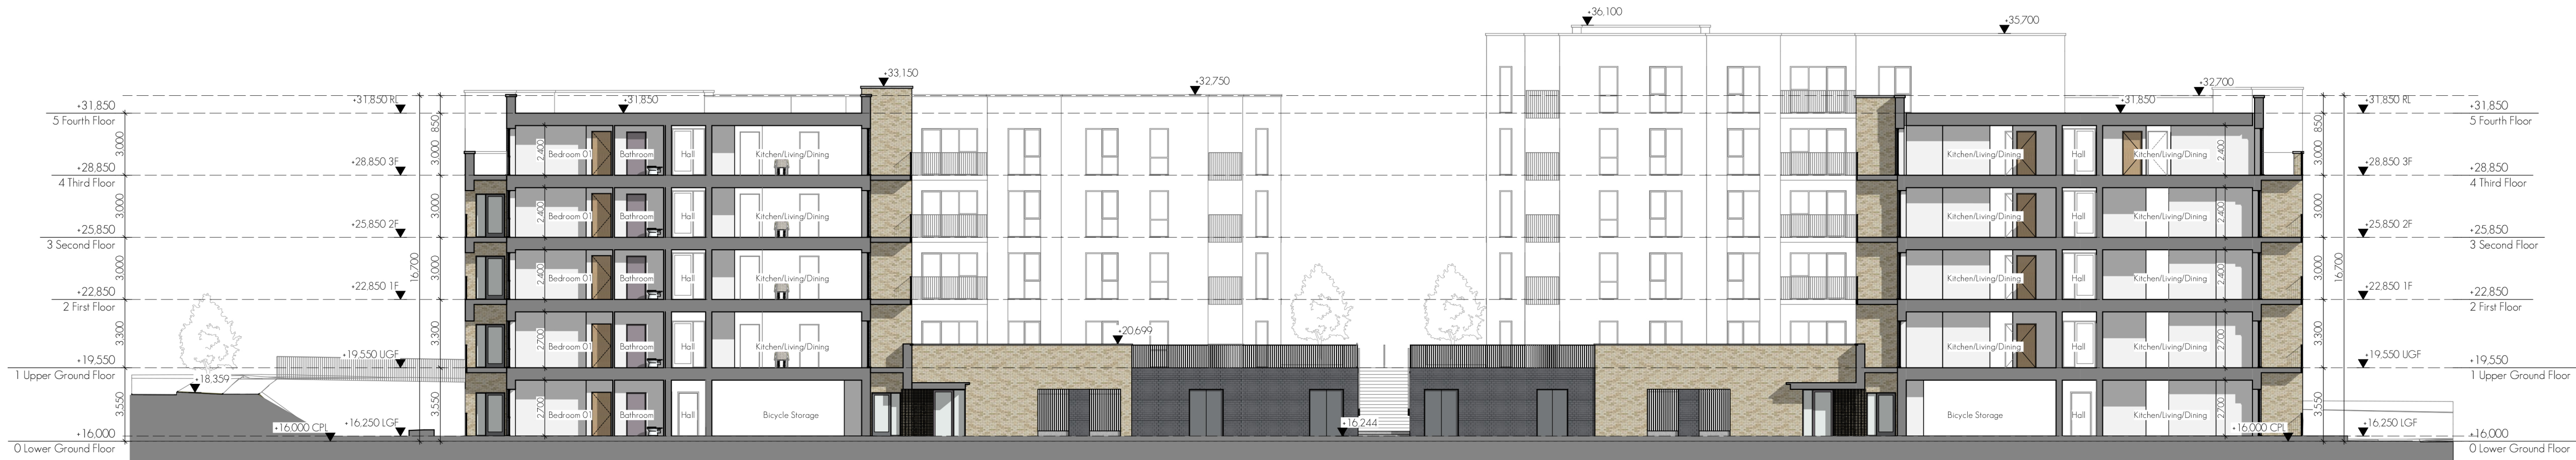

Apartment Section A-A
1:200

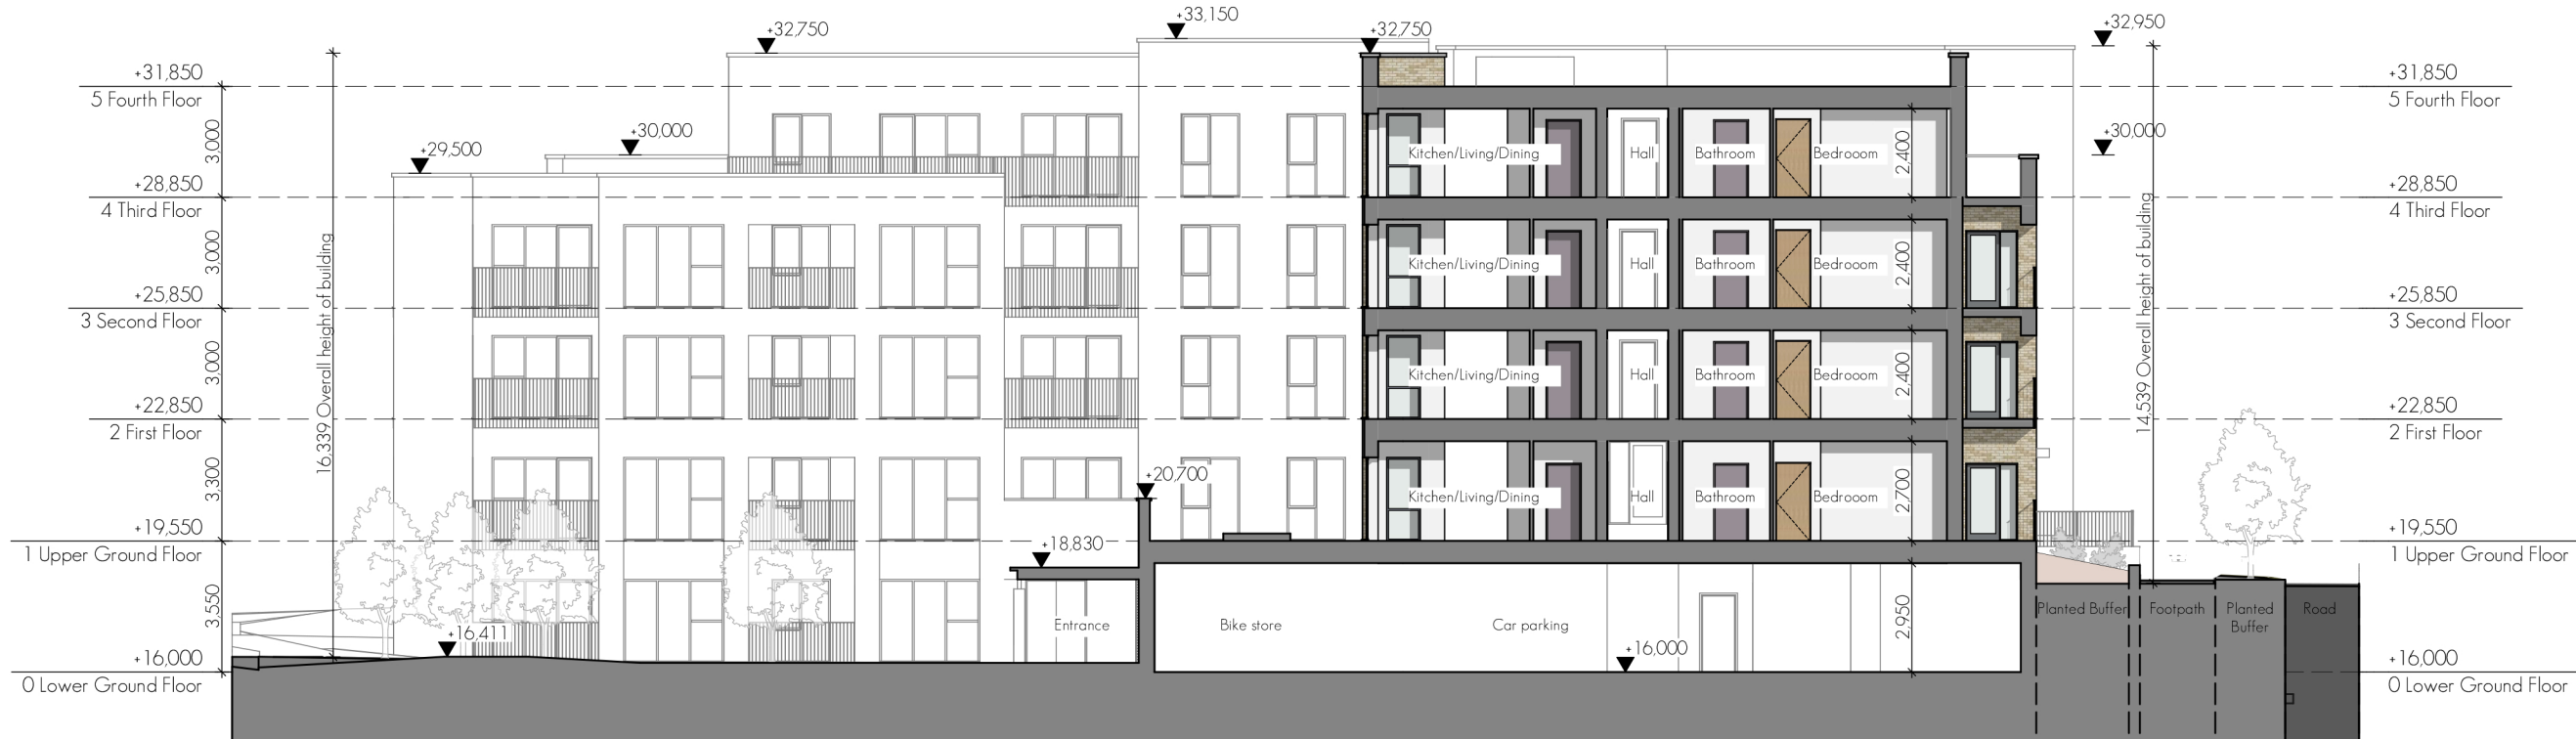

Apartment Section B-B
1:200



KEY PLAN - ROOF
1:1000

Building Materials	
Balconies:	Steel railing to match selected rainwater goods colour
Walls:	Selected light and dark coloured brick finish
Rainwater Goods:	uPVC
Doors / Windows:	uPVC

Please refer to the proposed site layout plan for north point orientation and proposed floor level.

Issue for Planning Submission	DOM	ED	POT	04/02/2026	P06
Issue for Planning Submission	DOM	ED	POT	04/02/2026	P06
Issue for Planning Submission	DOM	ED	POT	20/01/2026	P04
Issue for 2025 Submission	DOM	ED	POT	06/10/2025	P03
Revision Description	Rev	Chg	App	Rev	App

Client: Castle Peak Properties Limited
Project: Residential Development, West City, Ballinacraig, Co. Wick
Site: former DELL EMC premises, Invermore, Ballinacraig, Co. Wick
Title: Proposed Apartment Sections

meitheal
architects

Project	Volume	Level	Type	Number	Rev
231064-MA-ZZ-00-DR-A-1301-P06	63	P			

Project Architect: POT
A1 Sheet Scale: 1:200
Drawing Series 13000 - Apartment Sections - 1200
Project: 231064-MA-ZZ-00-DR-A-1301-P06
S:\2023 MA\231064\Working drawings\1000 - Site Drawings\231064-DES-030.ppt Thursday 19 February 2026