


THIS DRAWING IS FOR PLANNING PERMISSION PURPOSES ONLY. FURTHER DRAWINGS AND STUDIES WILL BE REQUIRED FOR CONSTRUCTION AND TO ENSURE COMPLIANCE WITH RELEVANT BUILDING REGULATIONS AND STANDARDS.

Rev	Ch	Change Name	Date
P02			04/06/2026
P01			28/05/2026

Dual Aspect		
Home Story Name	Apartment Type	Quantity
Lower Ground Floor		
	AP-1H	1
	AP-2B	2
	AP-2H	1
Upper Ground Floor		
	AP-1C	2
	AP-1D	2
	AP-1H	1
	AP-2B	2
	AP-2D	2
	AP-2E	2
	AP-2H	1
First Floor		
	AP-1C	2
	AP-1D	2
	AP-1H	1
	AP-2B	2
	AP-2D	2
	AP-2E	2
	AP-2H	1
Second Floor		
	AP-1C	2
	AP-1D	2
	AP-1H	1
	AP-2B	2
	AP-2D	2
	AP-2E	2
	AP-2H	1
Third Floor		
	AP-1A	1
	AP-1C	2
	AP-1D	2
	AP-1I	1
	AP-2E	1
	AP-2F	1
	AP-2G	2
	AP-2H	1
	AP-2M	1


Key:
 Dual Aspect Apartments

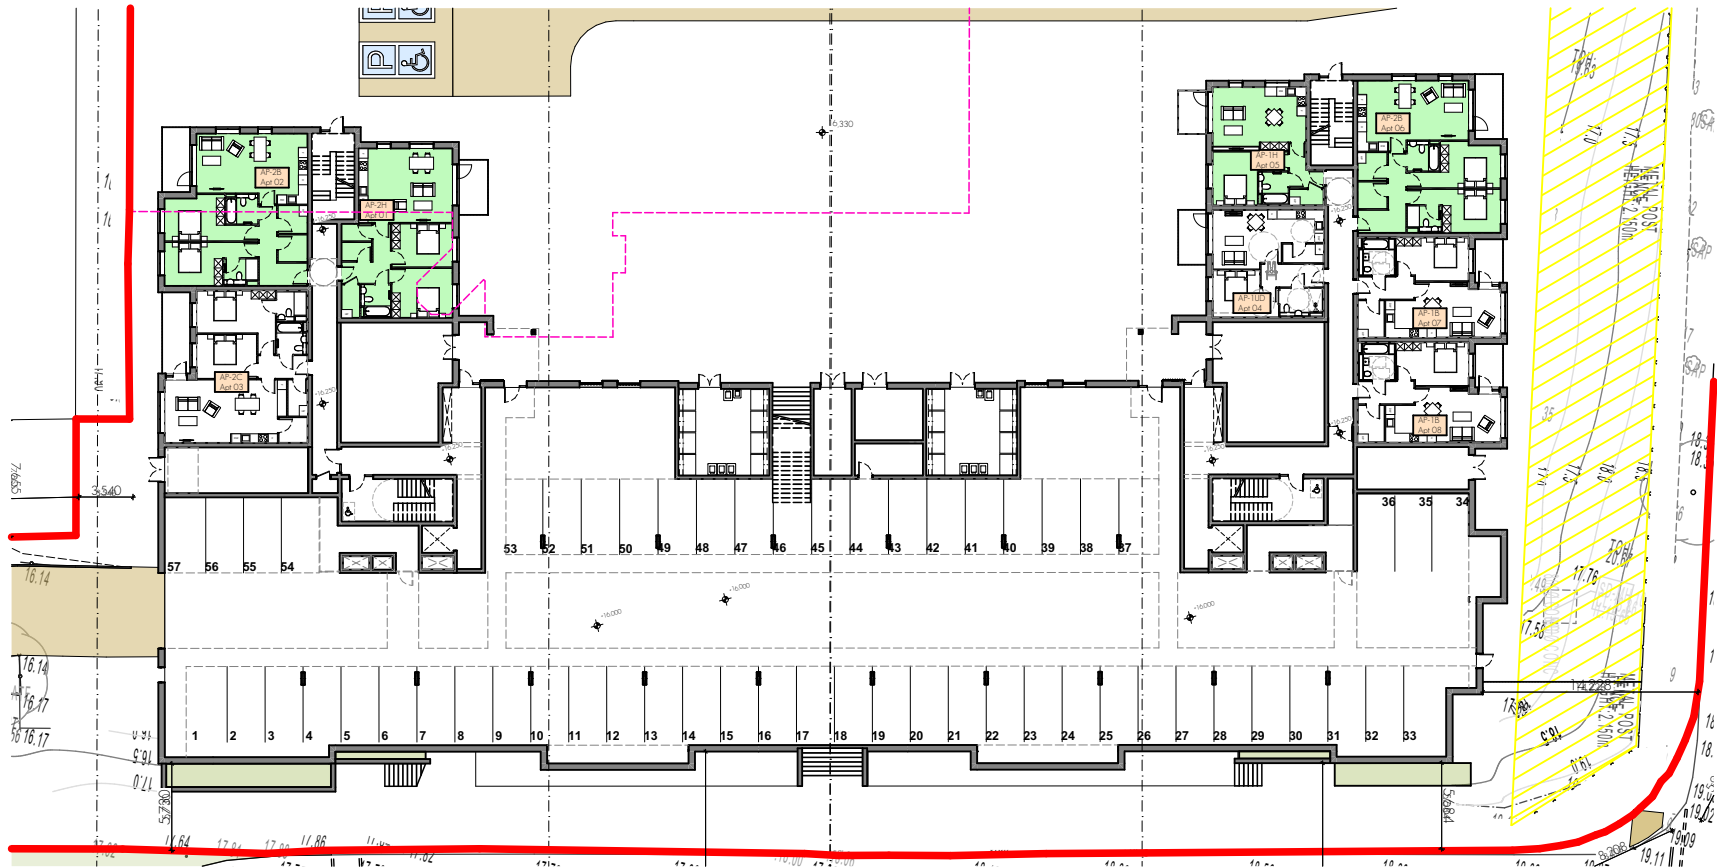

Lower Ground Floor - Dual Aspect
1:500



Second Floor - Dual Aspect
1:500

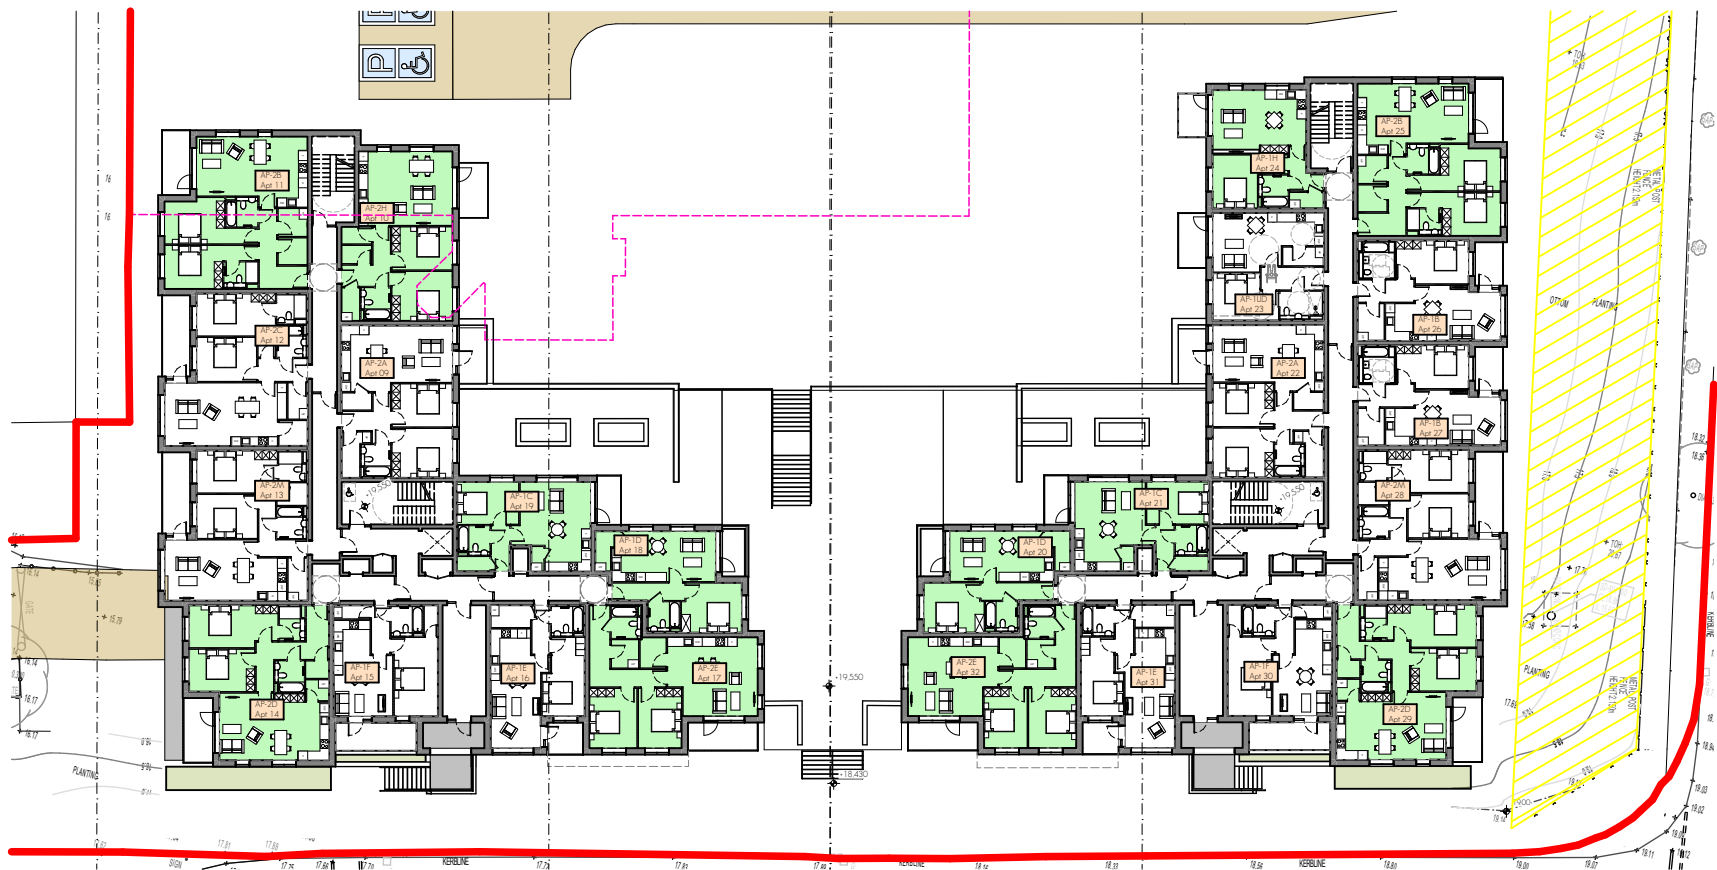

Upper Ground Floor - Dual Aspect
1:500



Third Floor - Dual Aspect
1:500



First Floor - Dual Aspect
1:500