




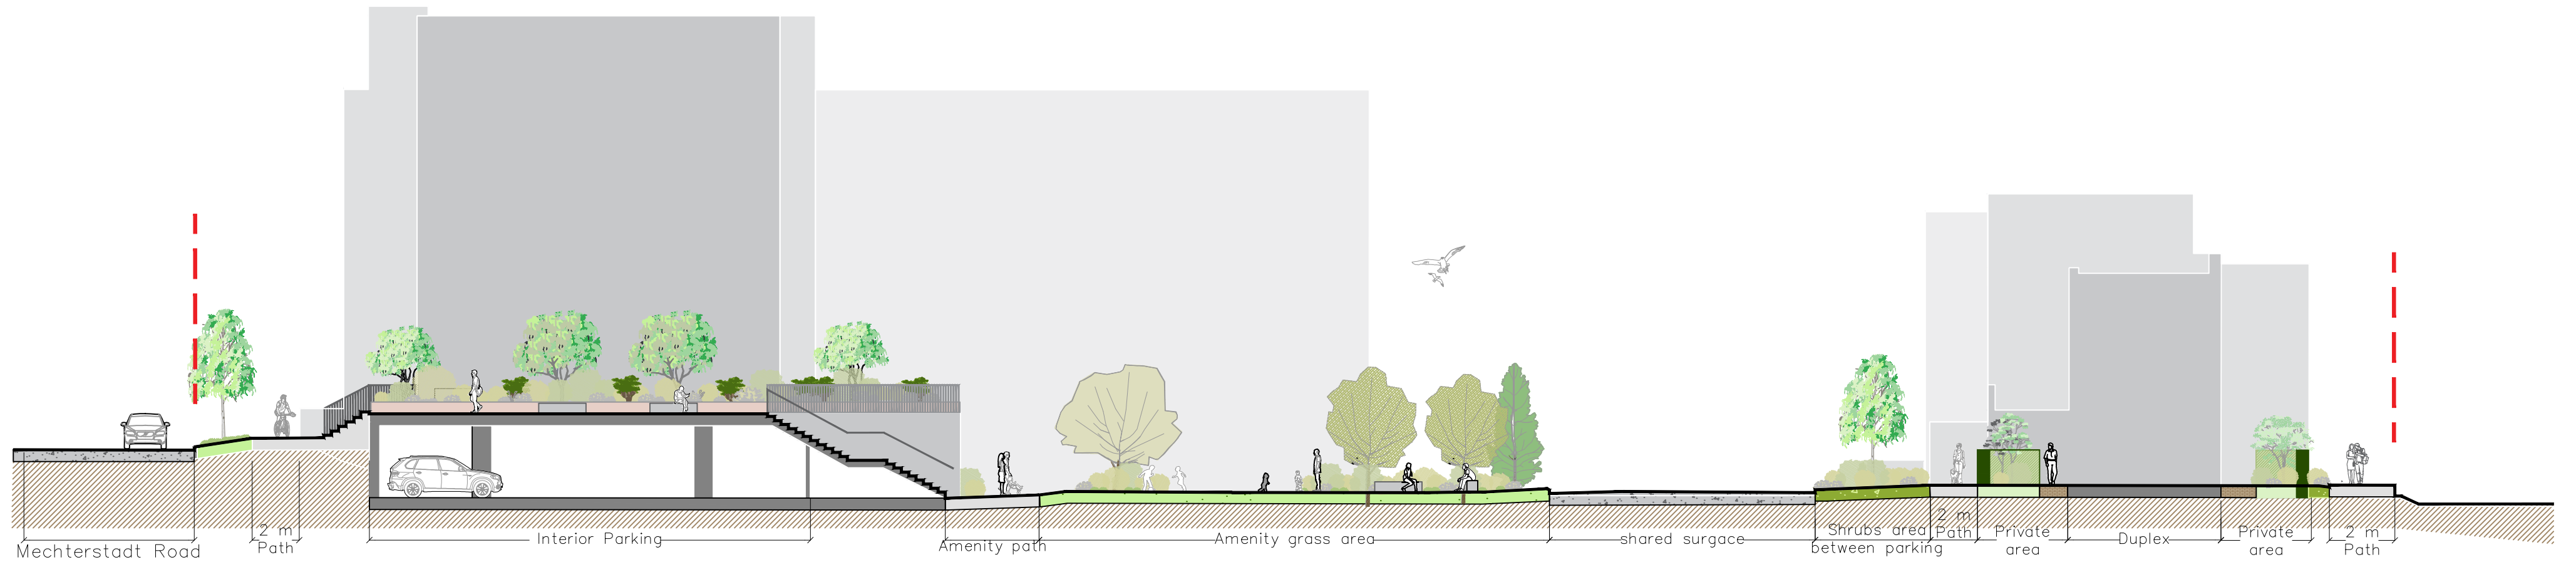

SECTION A-A, Scale 1:200

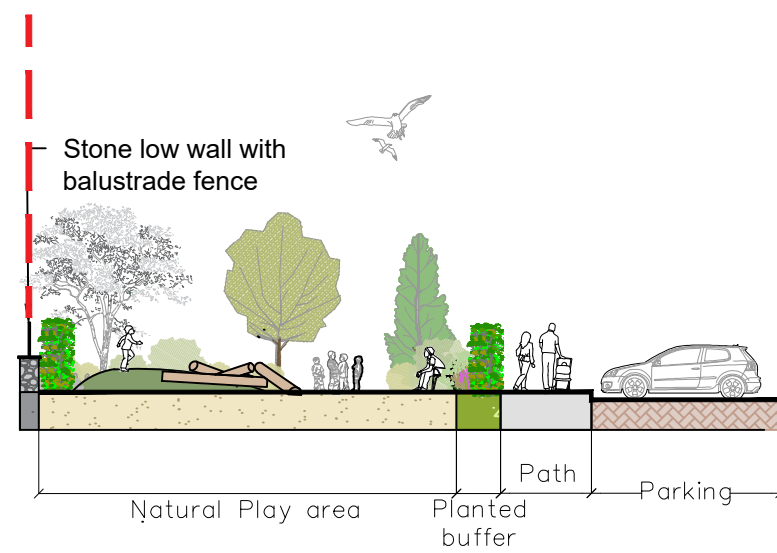

SECTION B-B, Scale 1:200

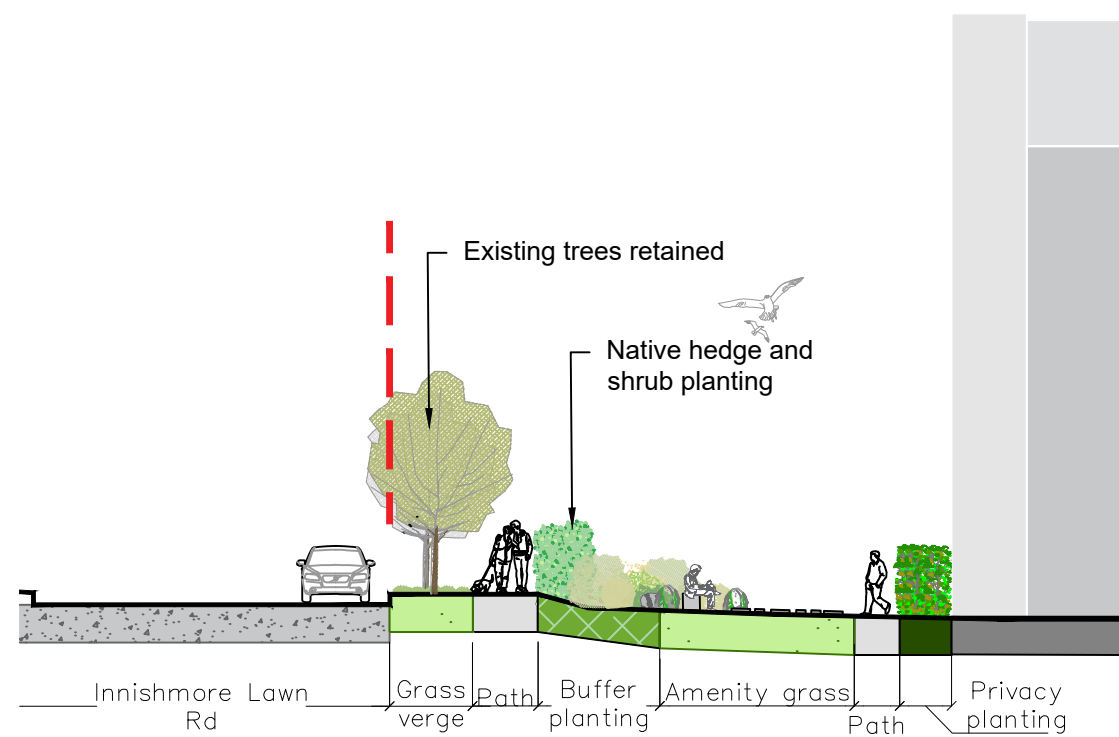

SECTION C-C, Scale 1:200




NOTE: THIS DRAWING IS INTENDED FOR THE PURPOSE OF MAKING A PLANNING APPLICATION AND MAY NOT BE USED FOR ANY OTHER PURPOSE.

REV	DATE	AMENDMENT
-----	------	-----------

CUNNANE STRATTON REYNOLDS
LAND PLANNING & DESIGN

CORK OFFICE
COPLEY HALL COTTERS STREET CORK
TEL 021 496 9224 FAX 021 496 9012
EMAIL corkinfo@csrlandplan.ie

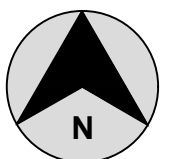

PROJECT: PROPOSED LRD, West City Ballincollig - CO. CORK Former DELL EMC premises, Innishmore, Ballincollig DRAWING: LANDSCAPE SECTIONS	DATE:	FEBRUARY 2026
	SCALE:	1:200 @ A1
	DRAWN: CHECKED:	DC AT/DJ
	DRAWING NO:	25108-2-200