

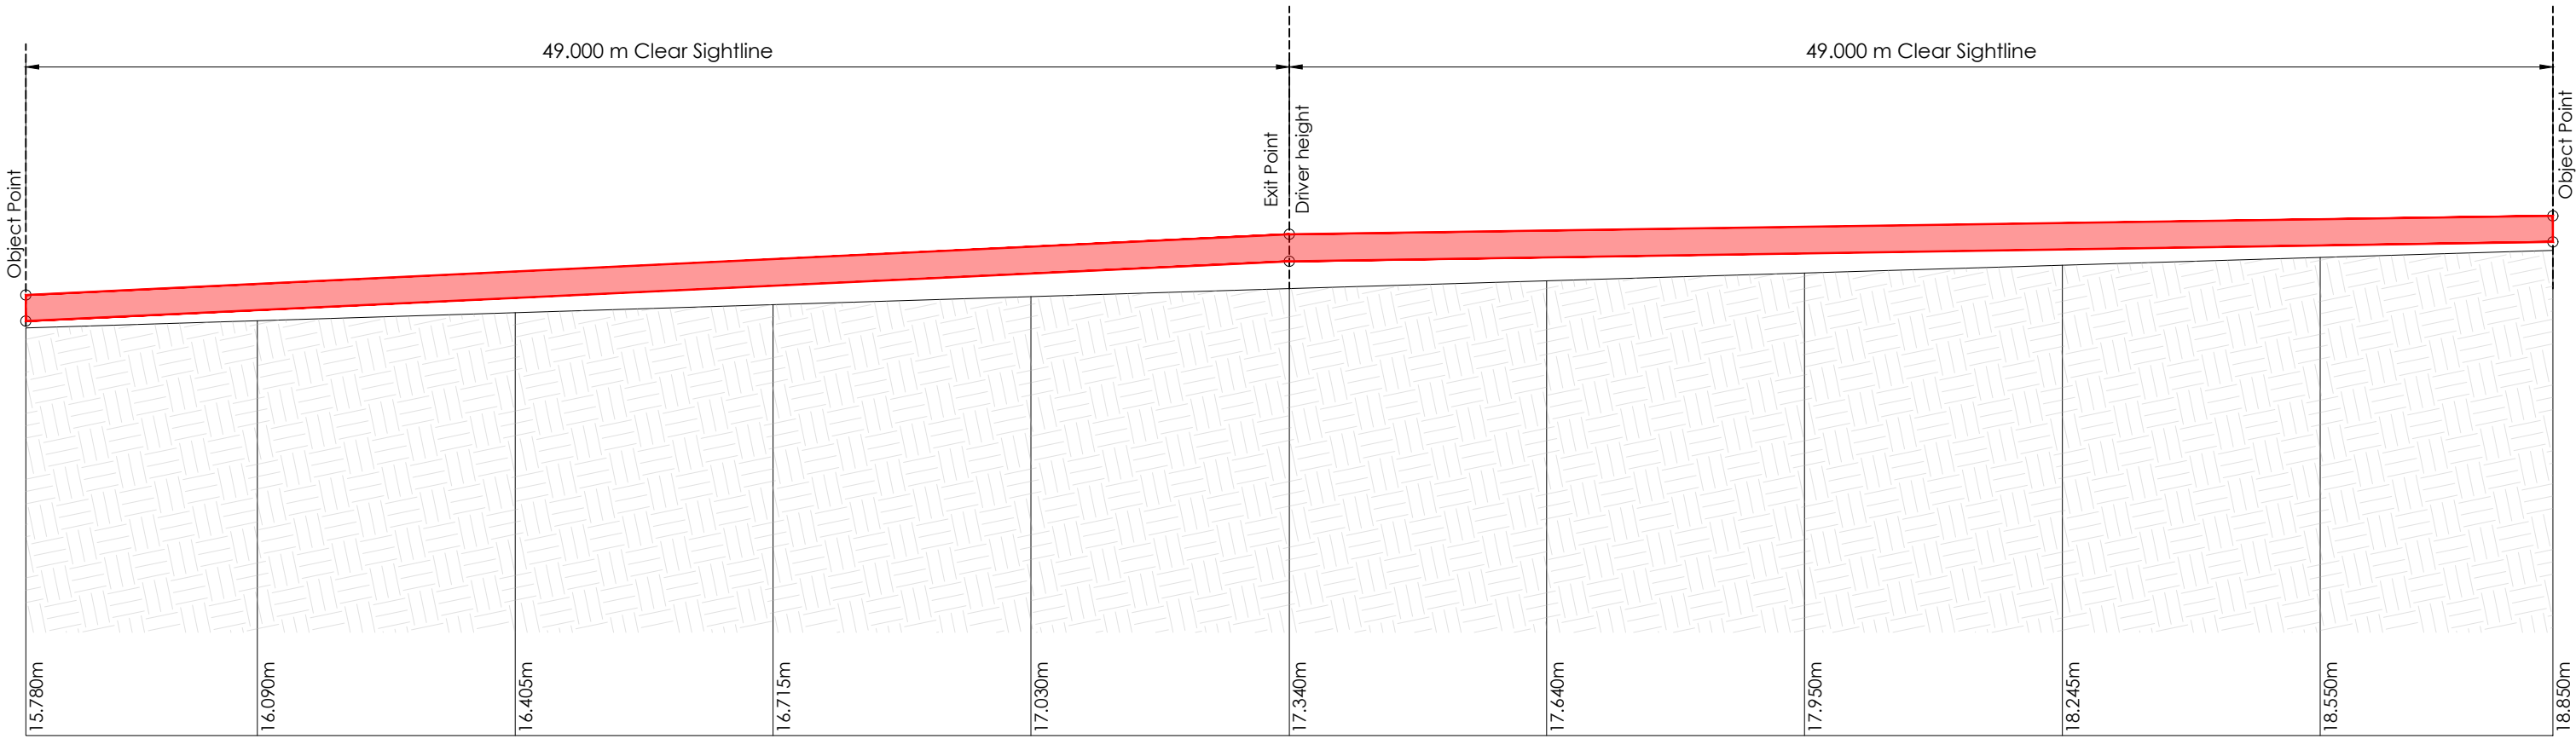


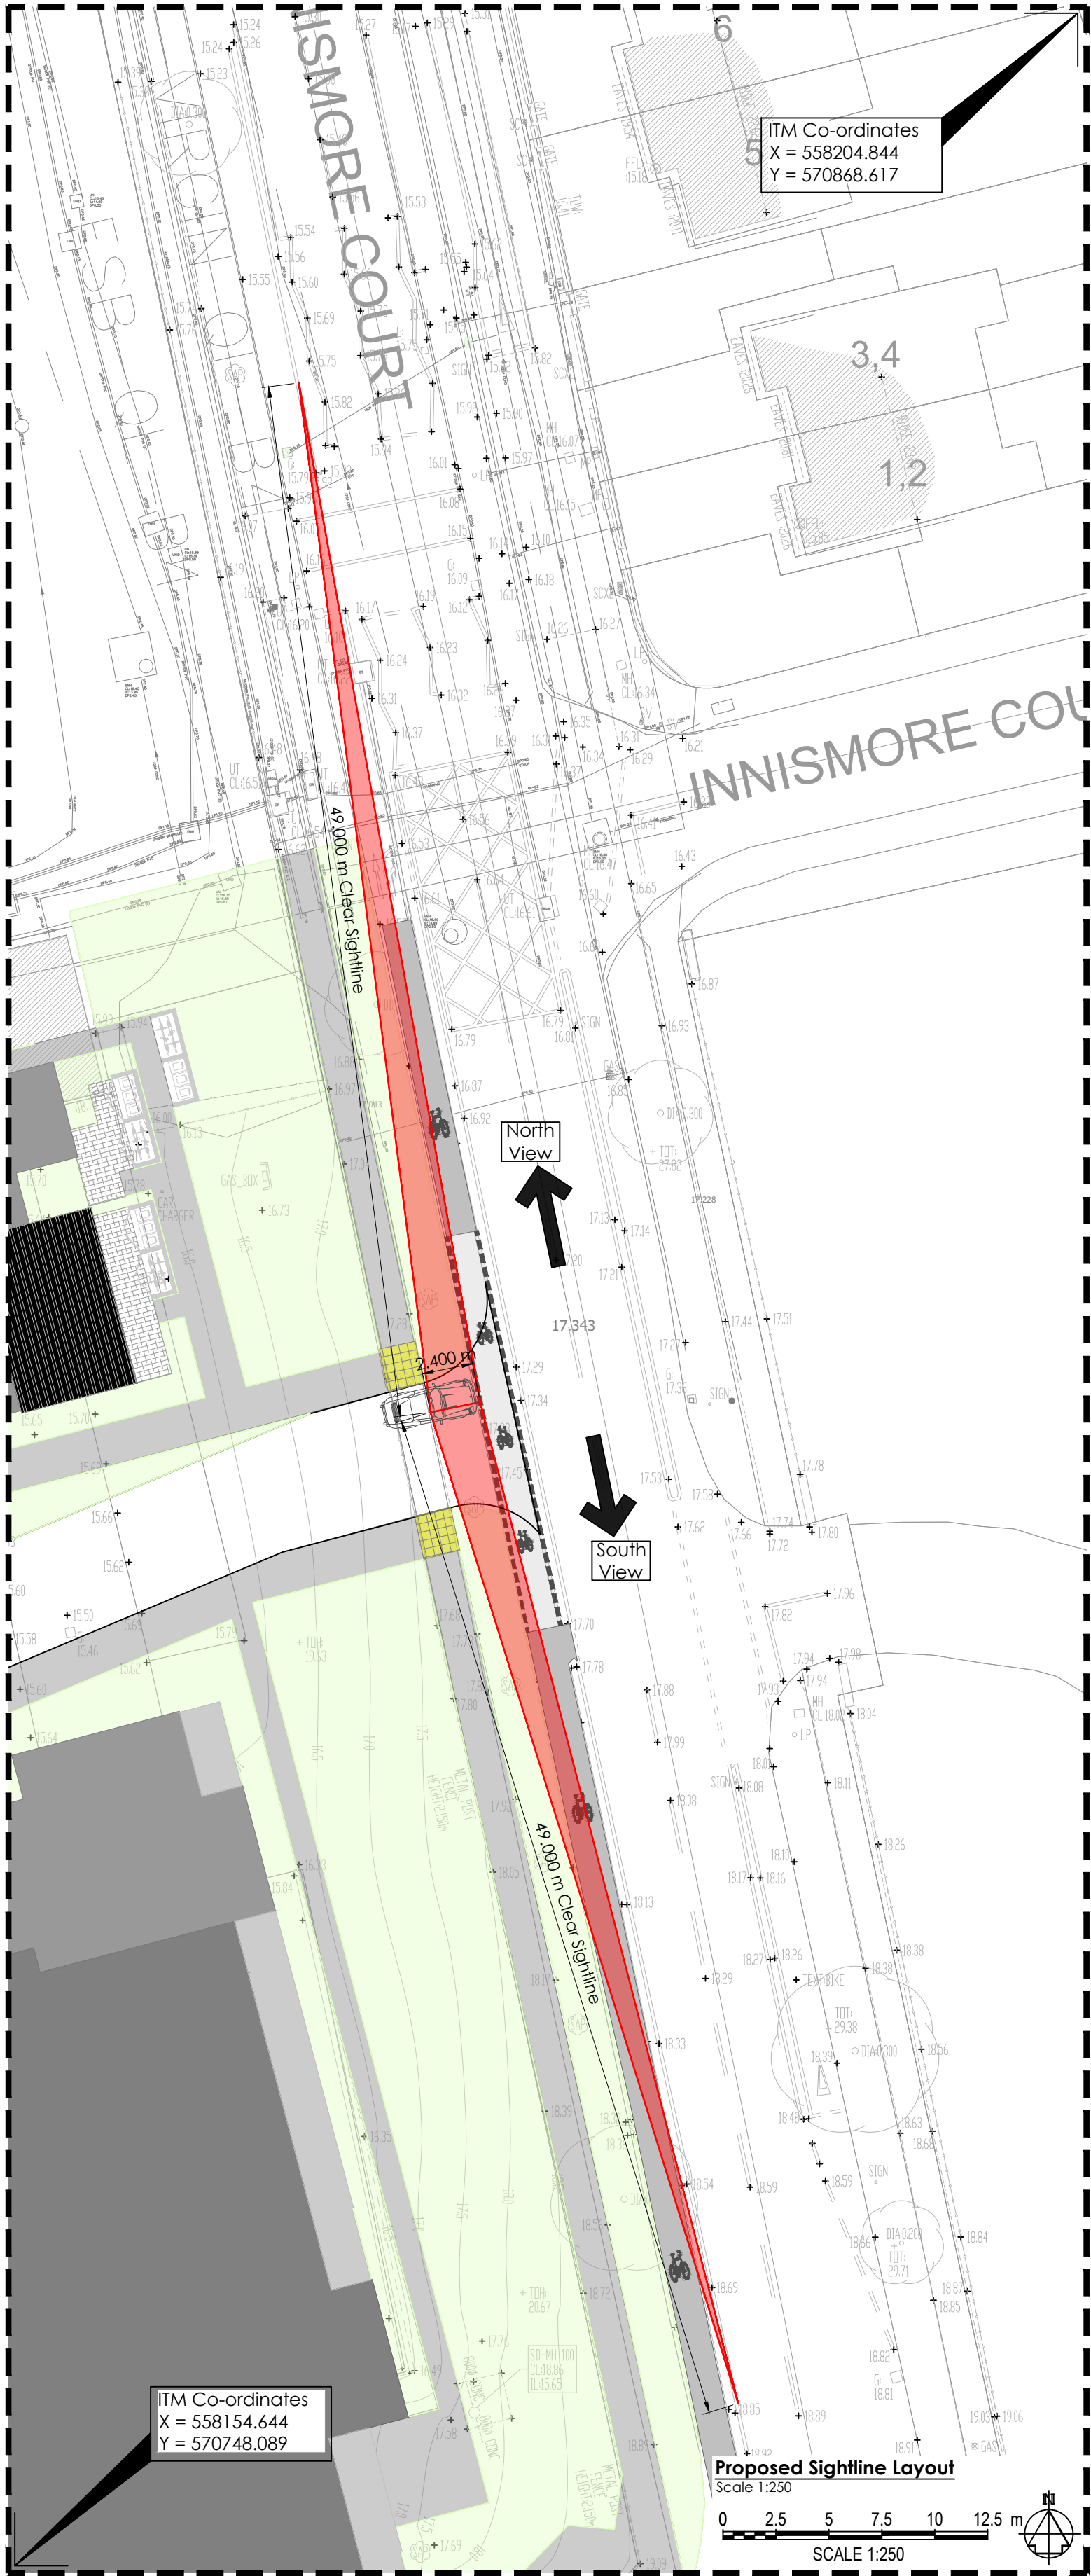

Sightline Elevation
Scale 1:250

Design speed (Km/h)	SSD Standard (Meters)
10 (Km/h)	8m
20 (Km/h)	15m
30 (Km/h)	24m
40 (Km/h)	26m
50 (Km/h)	49m
60 (Km/h)	65m

Table 4.2 of Design Manual for Urban Roads & Streets (DMURS)

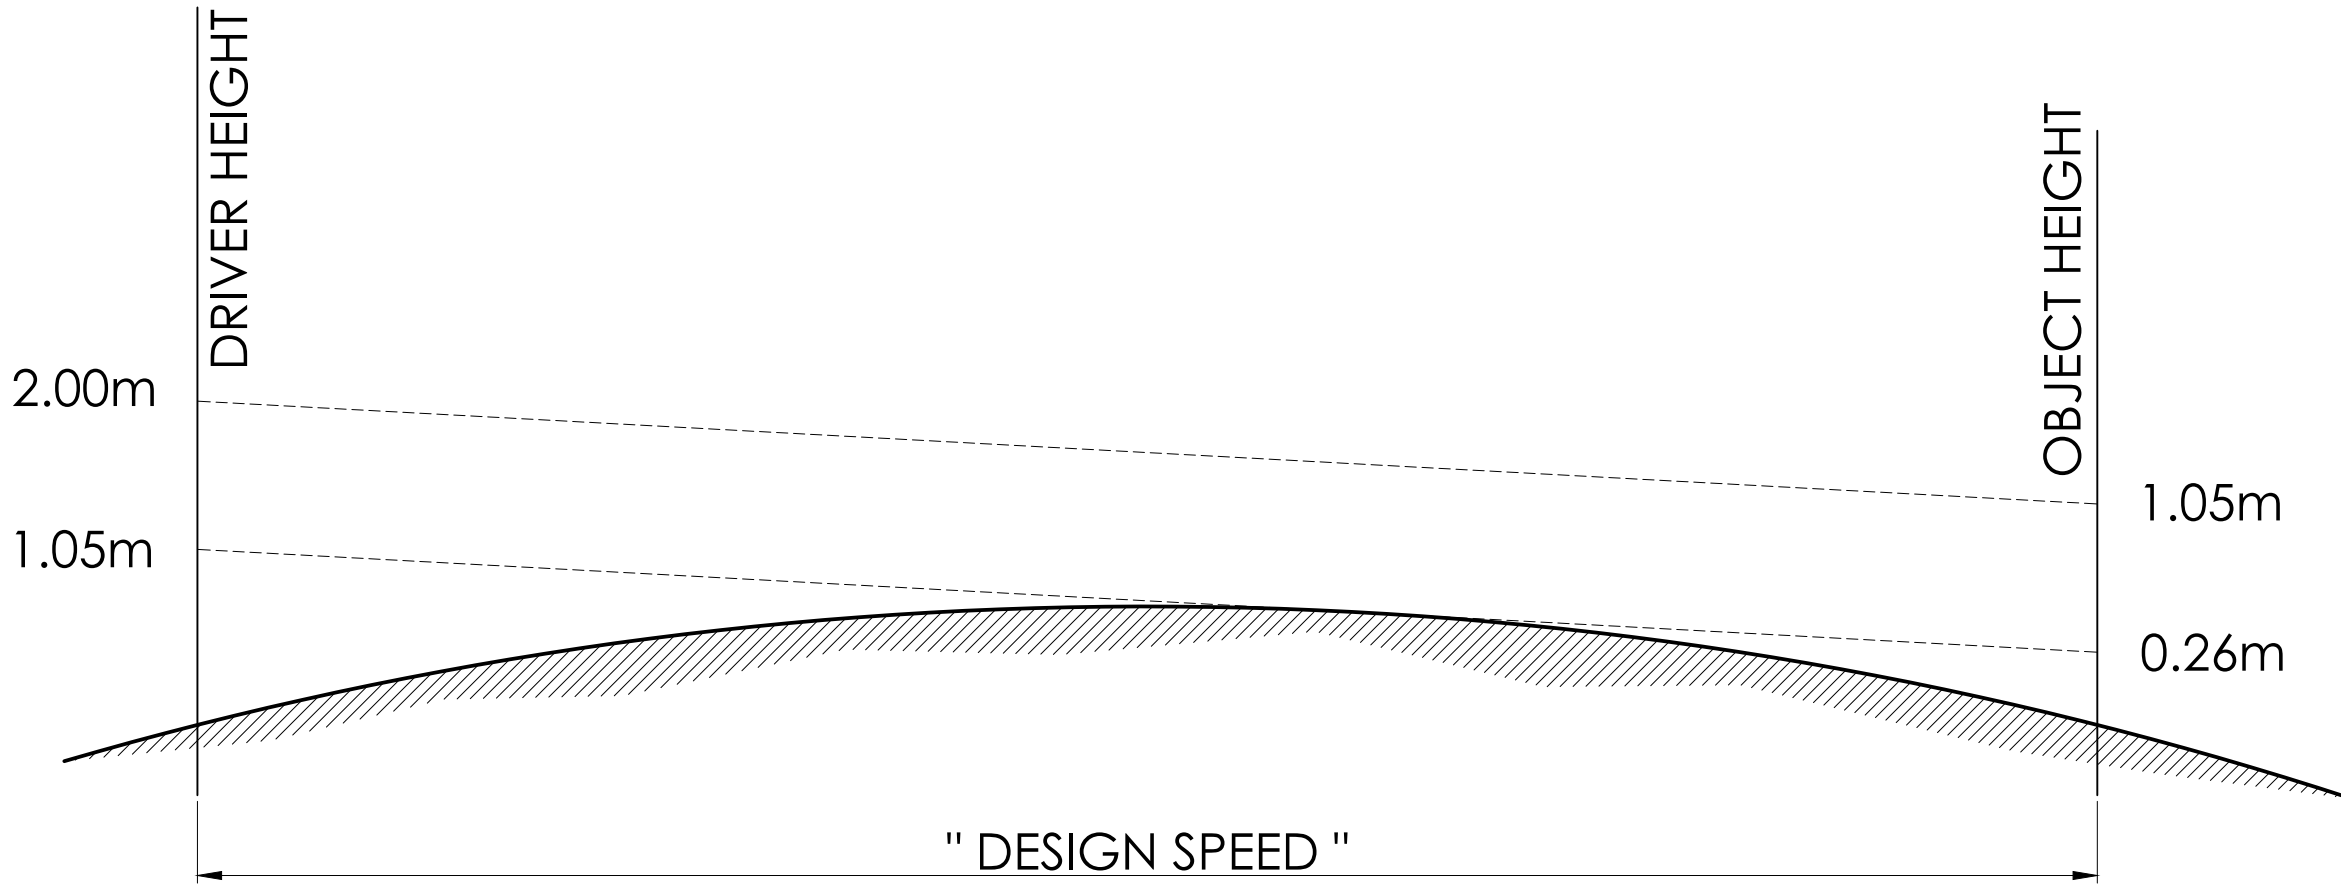

SIGHTLINE REQUIREMENT IN THE VERTICAL PLANE
AS PER FIGURE 2/2 OF NRA ROAD GEOMETRY HANDBOOK (TD41/95)