


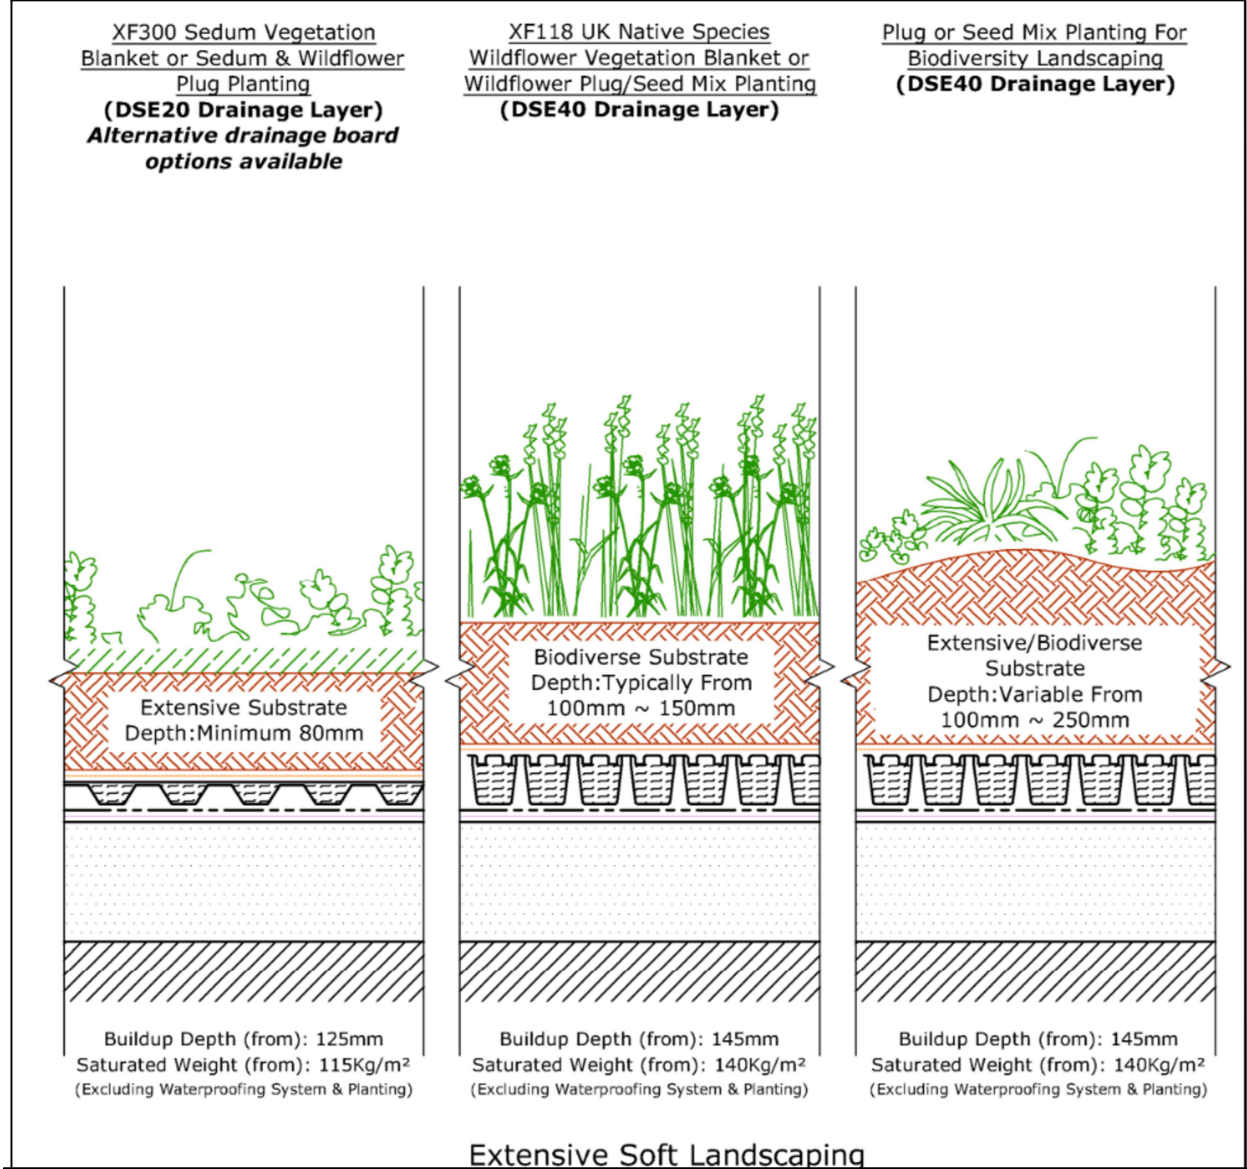


Extensive Soft Landscaping Substrate Based Landscape Options (Heights and weight loadings may vary, allowance must be made for any fully established planting / vegetation and landscaping)



TYPICAL SECTIONS THROUGH GREEN ROOF

(NOTE – SOURCED DETAIL FROM BAUDER LIMITED)

N.T.S

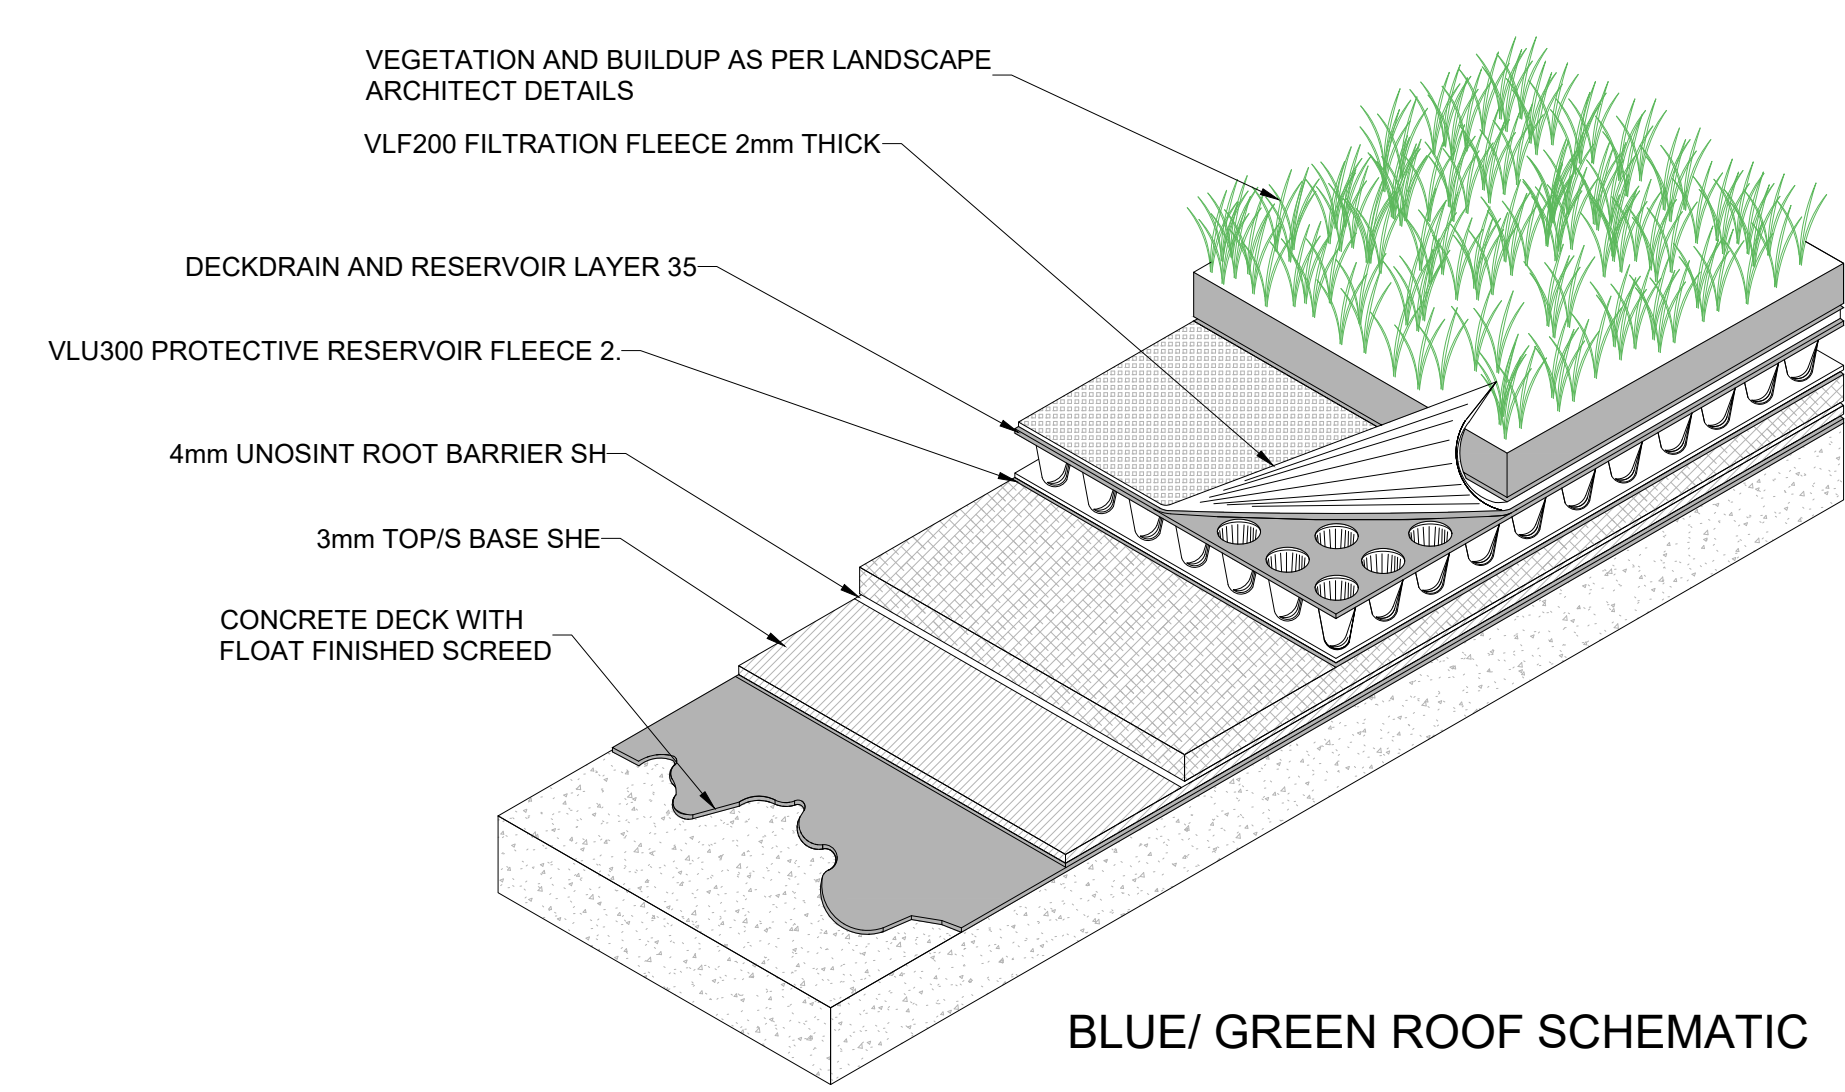


BLUE/ GREEN ROOF SCHEMATIC

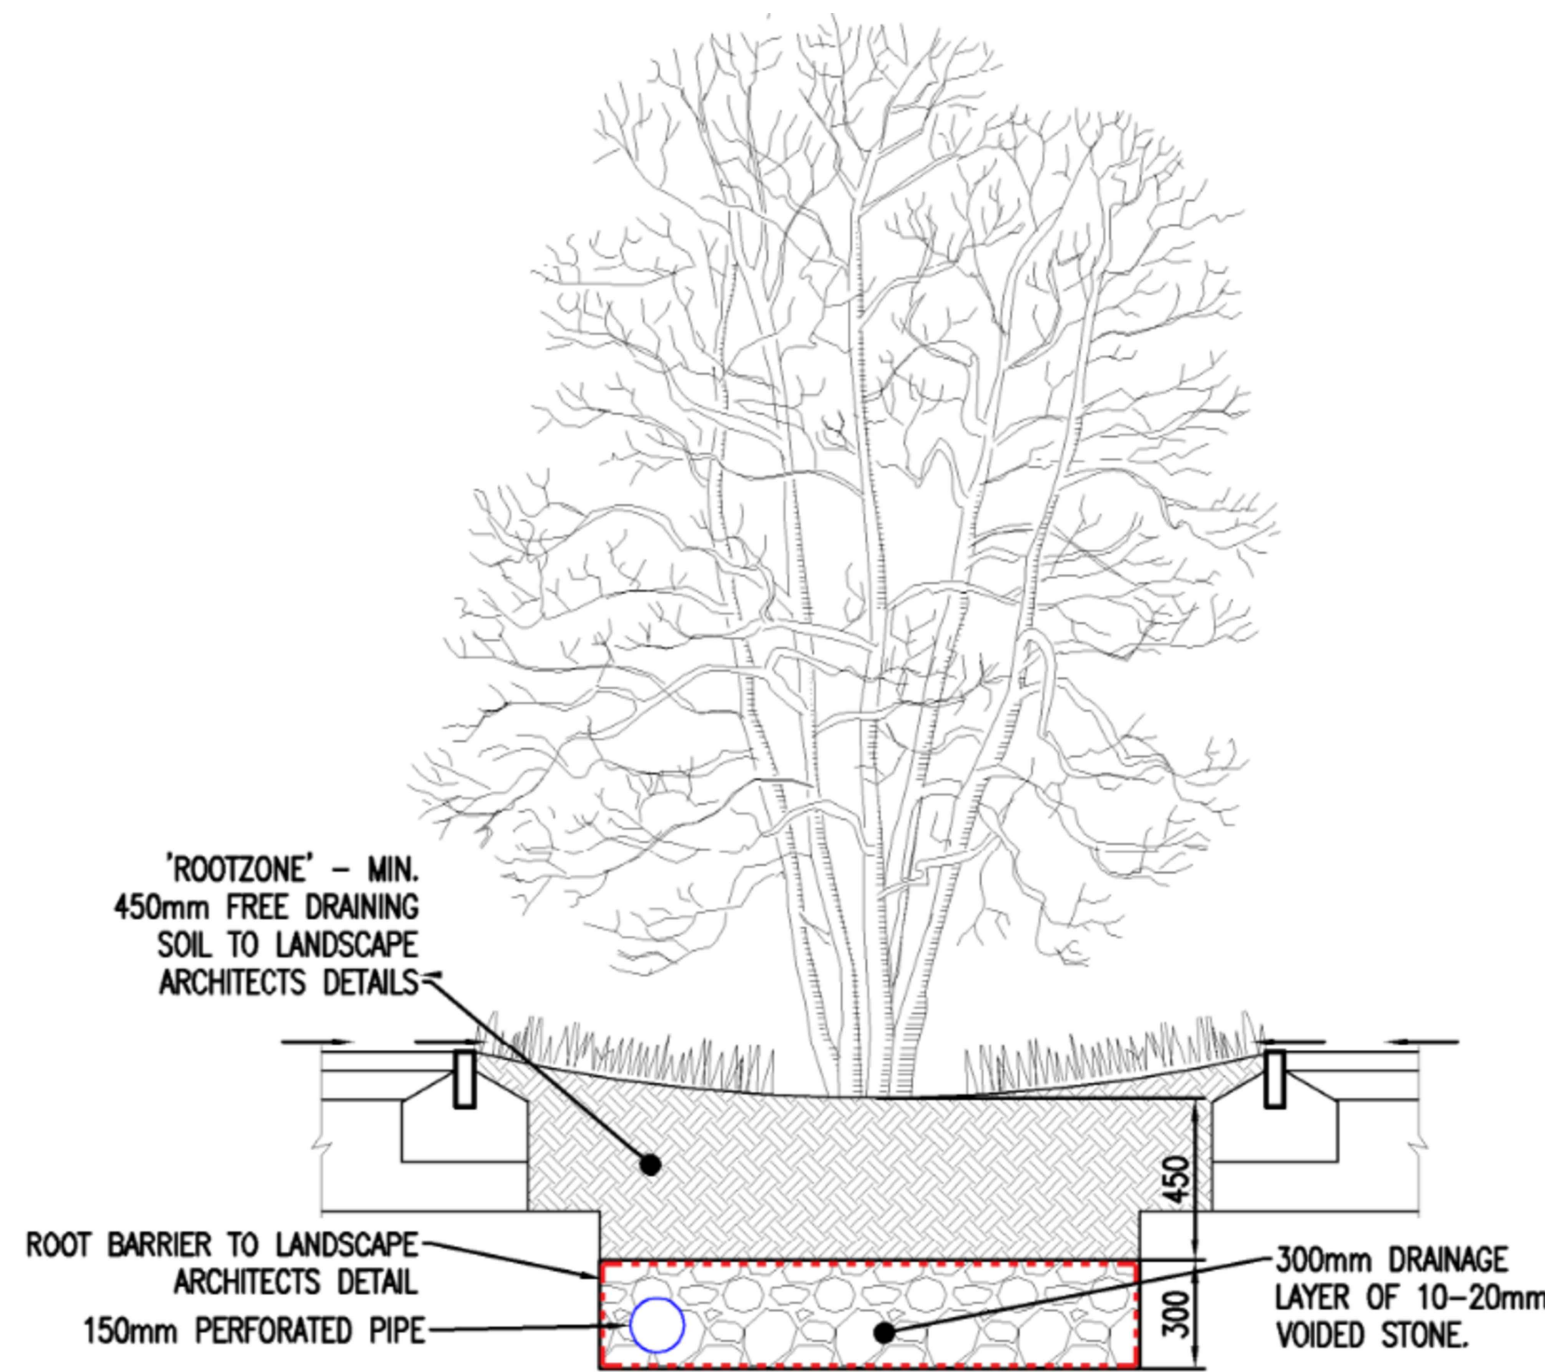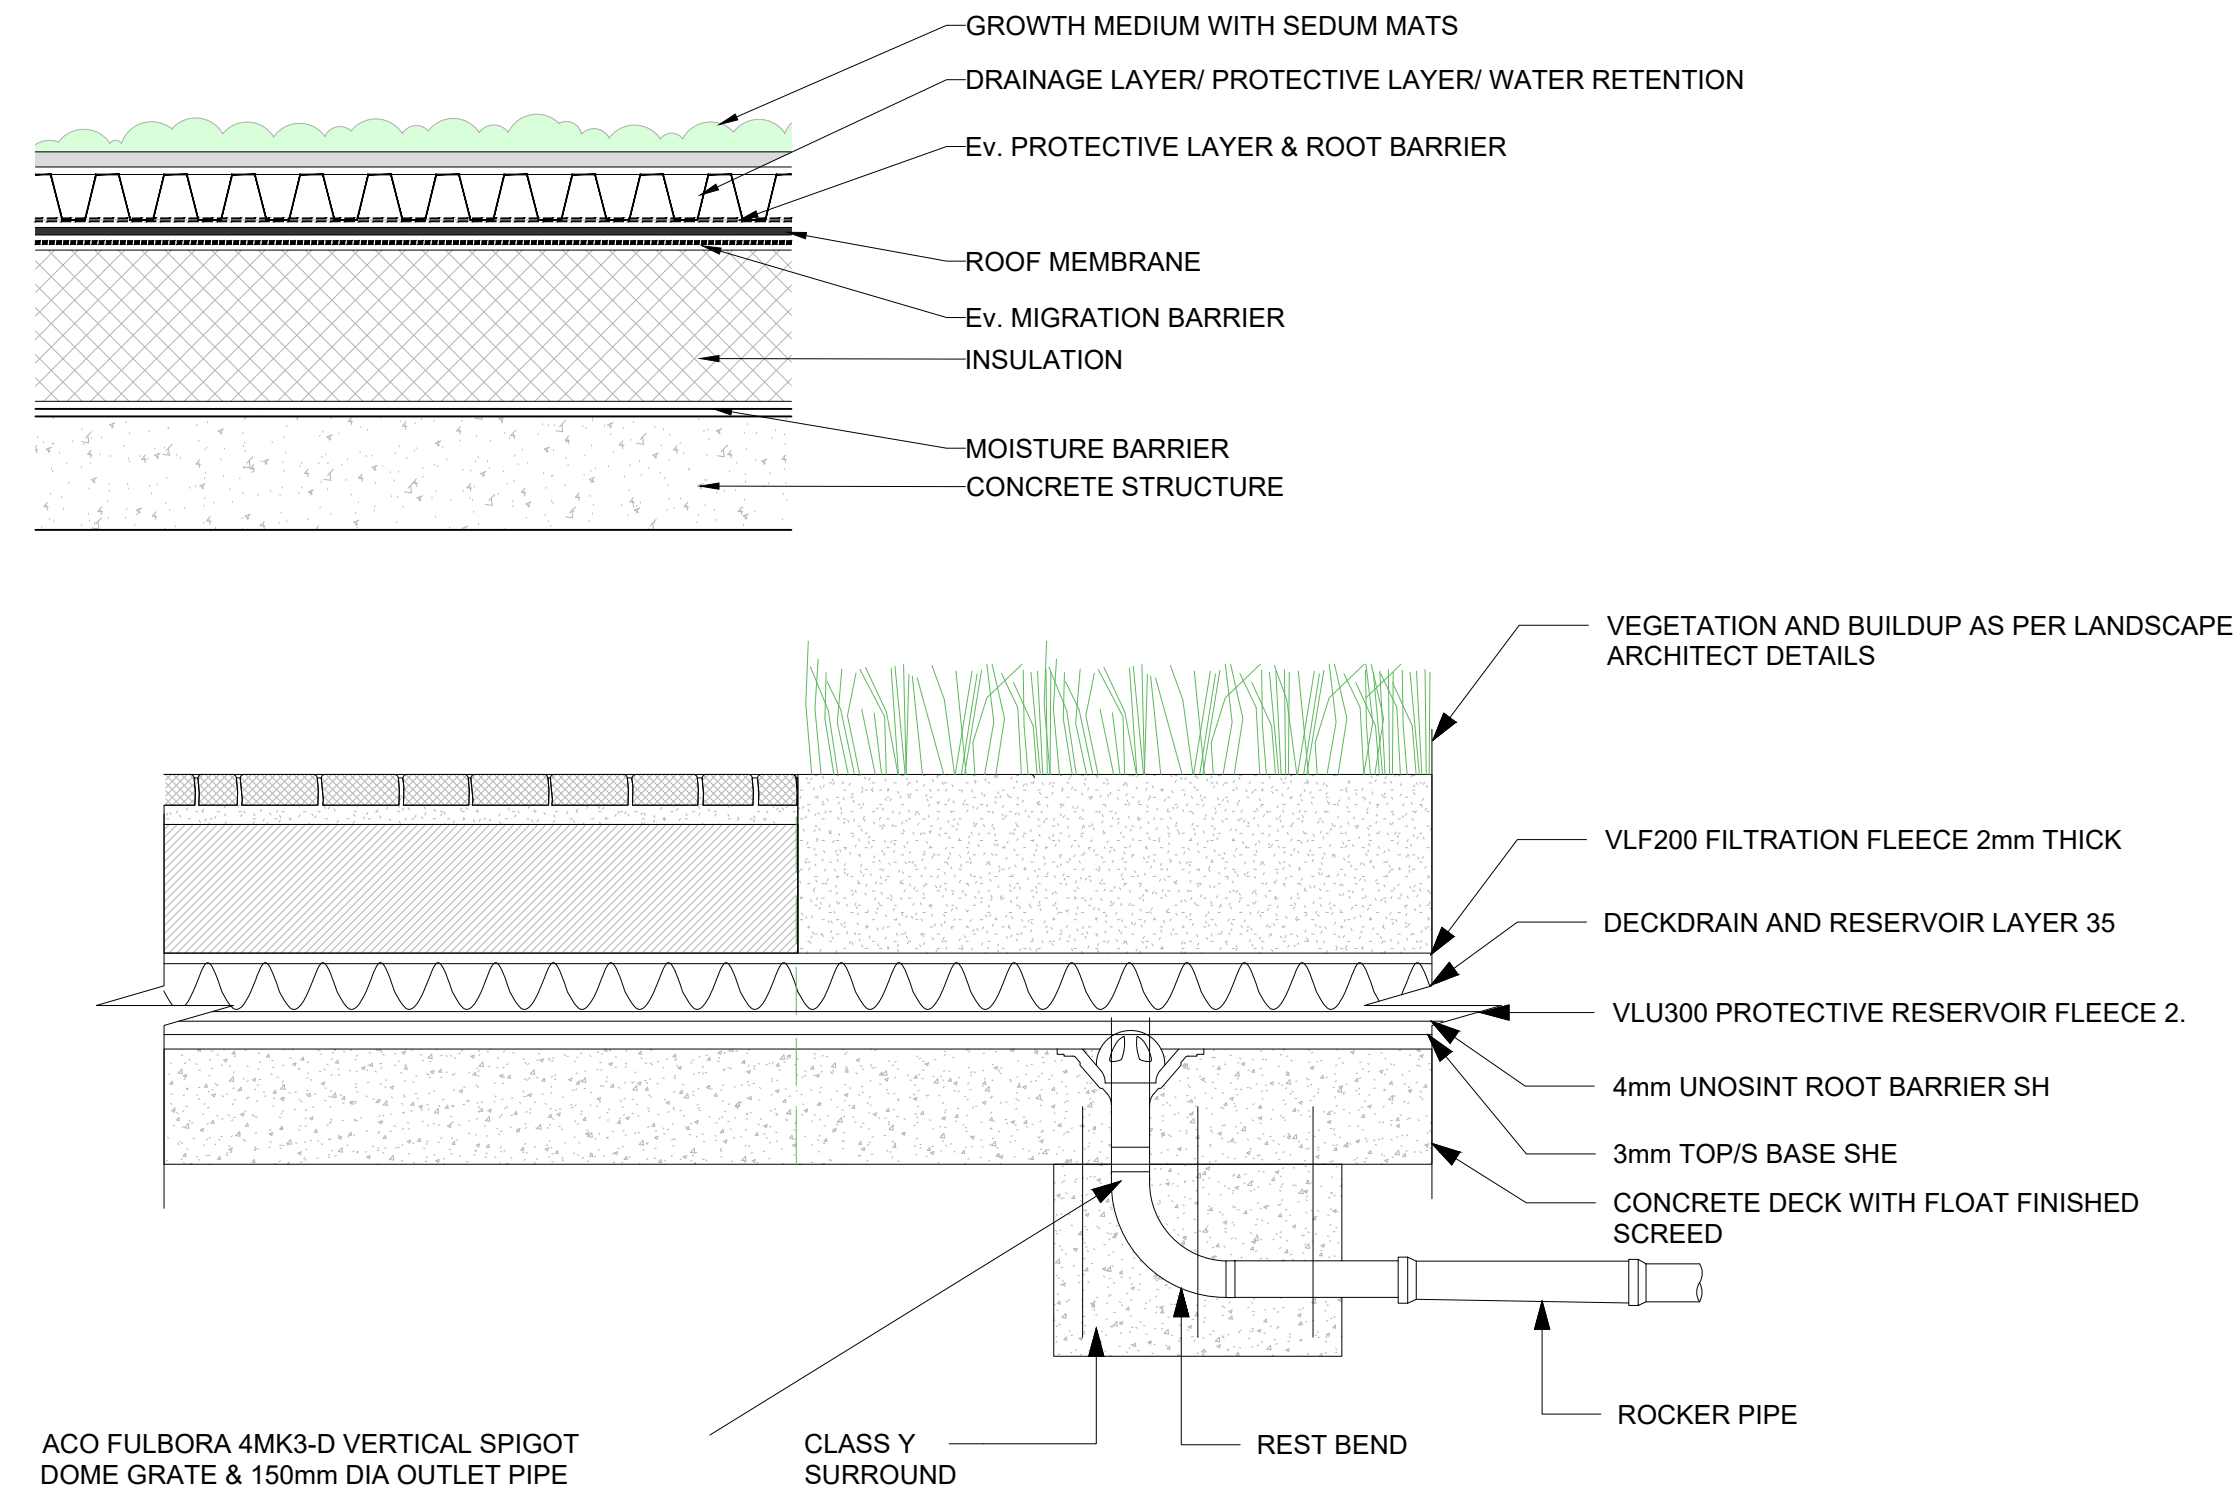


TYPICAL SECTION THROUGH RAIN GARDEN/BIORETATION TREE PIT

SCALE 1:25 @ A1

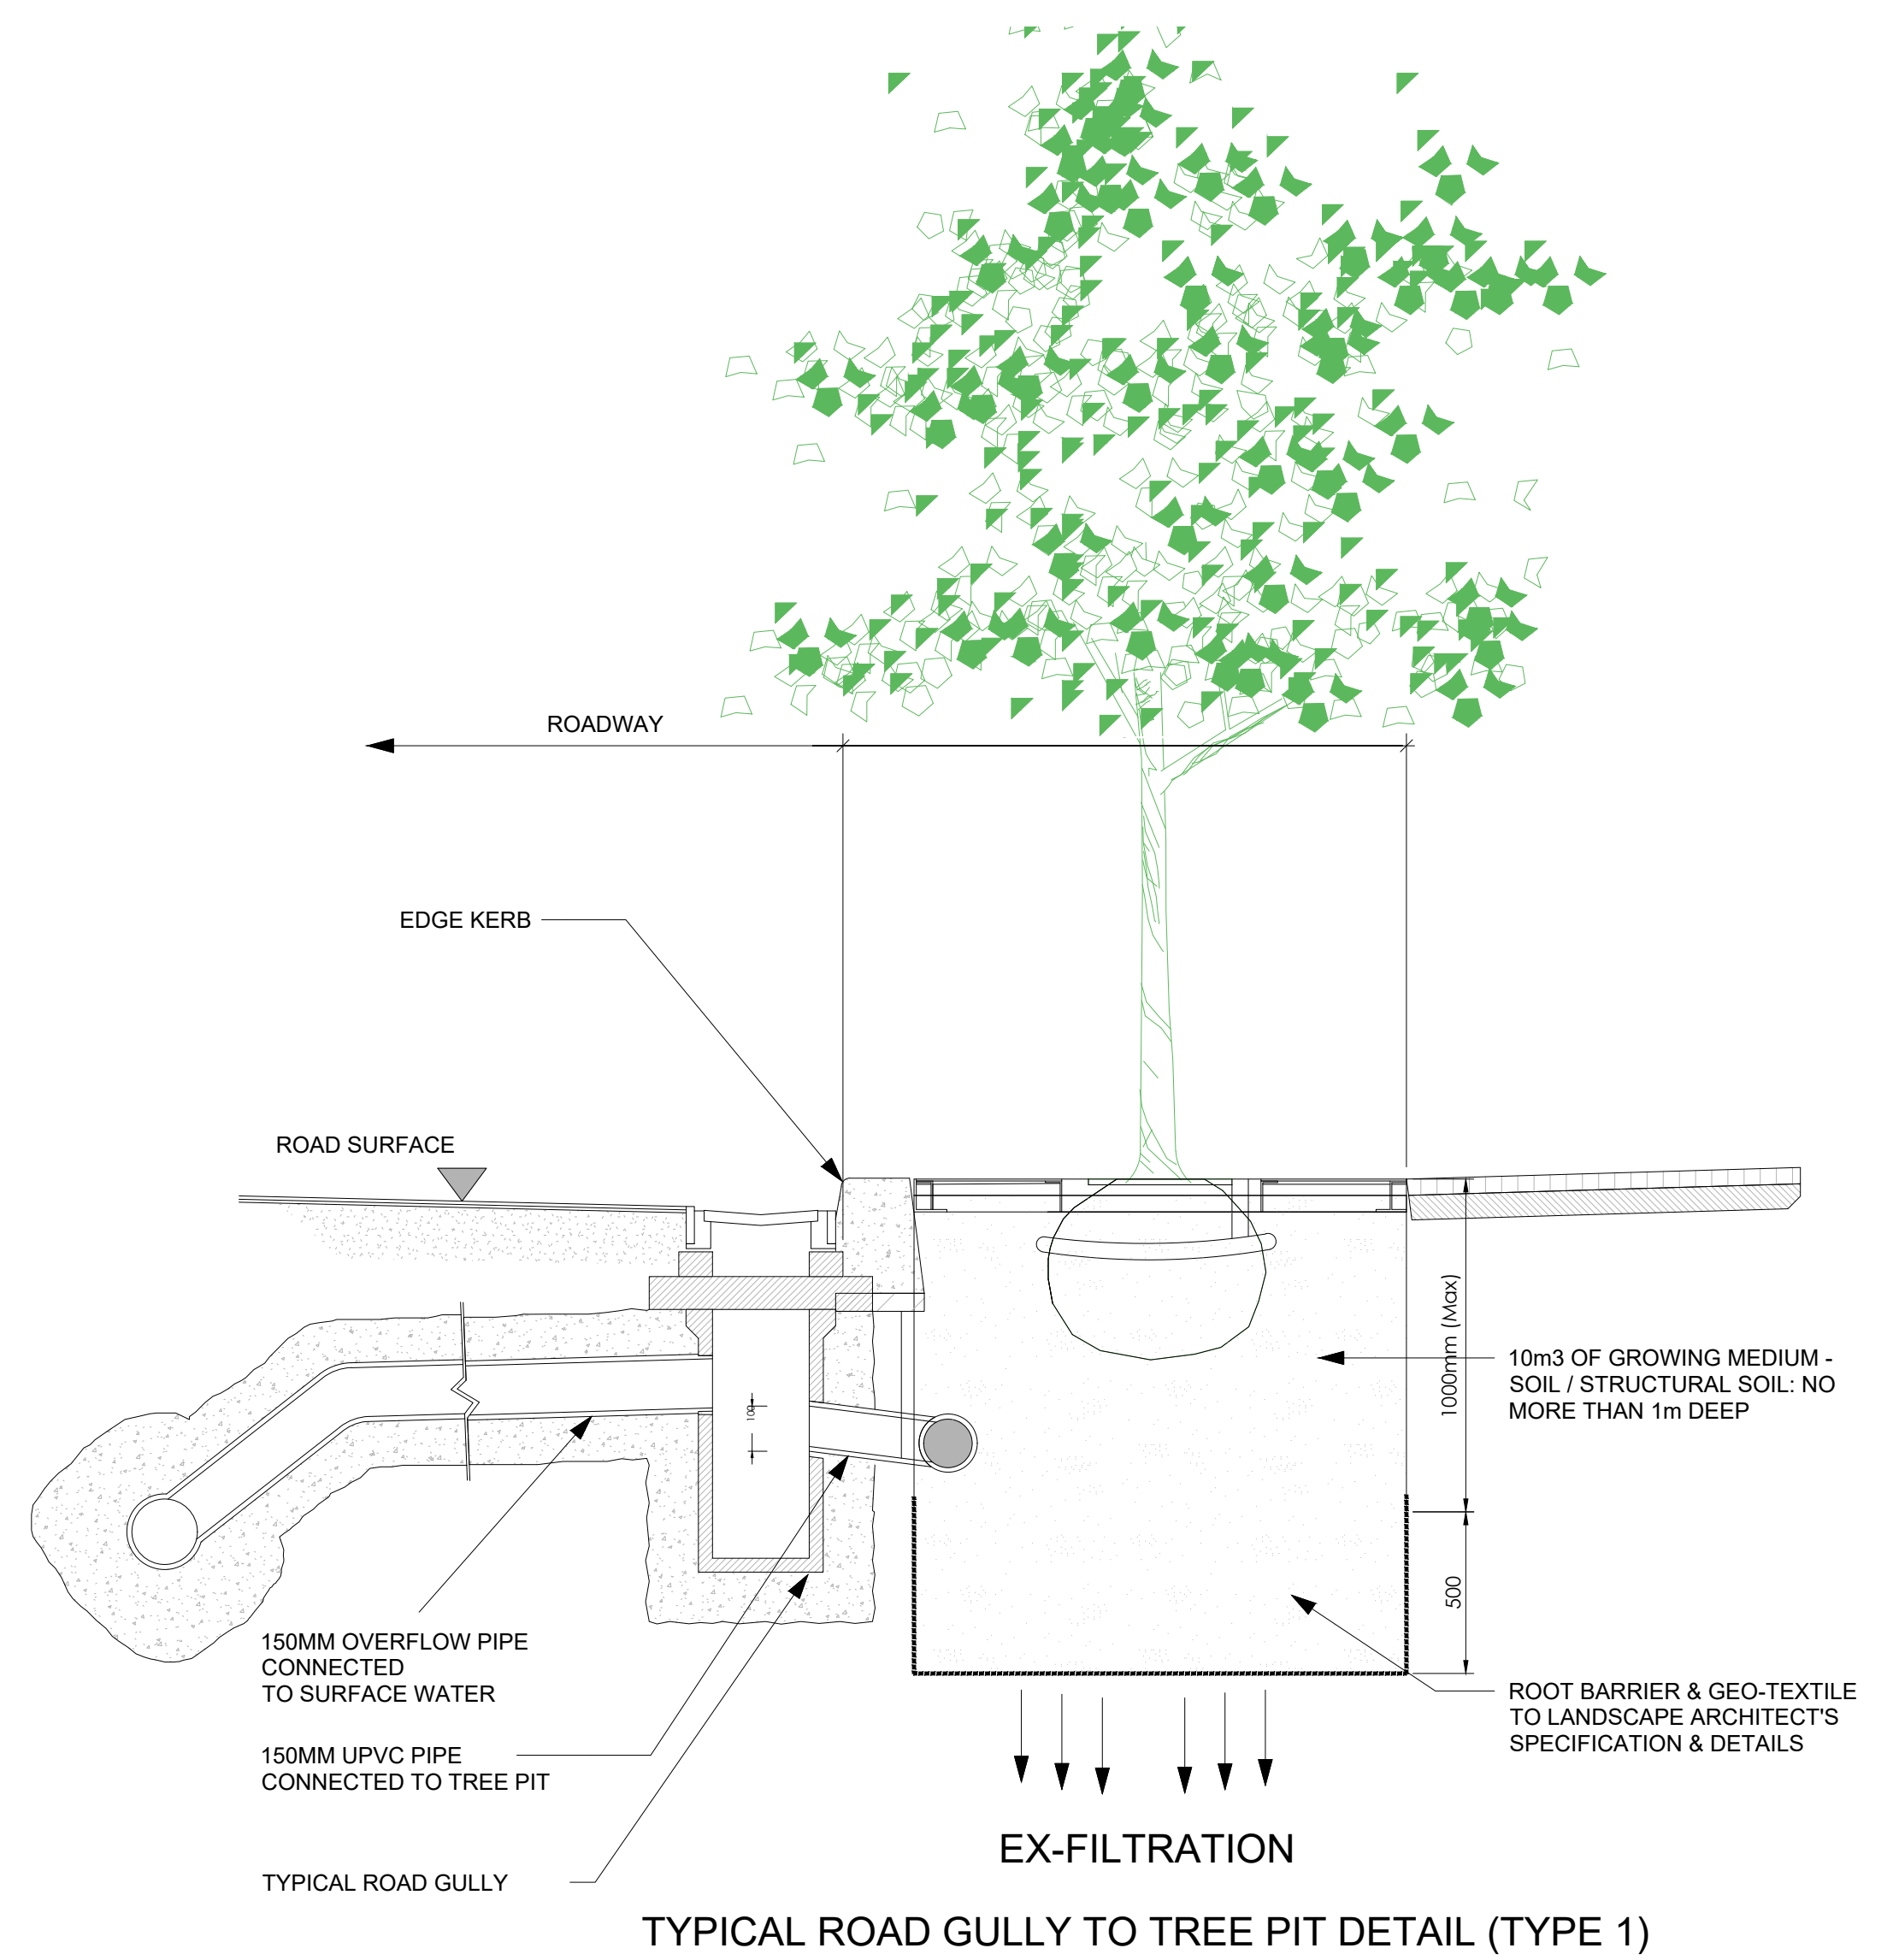

TYPICAL ROAD GULLY TO TREE PIT DETAIL (TYPE 1)

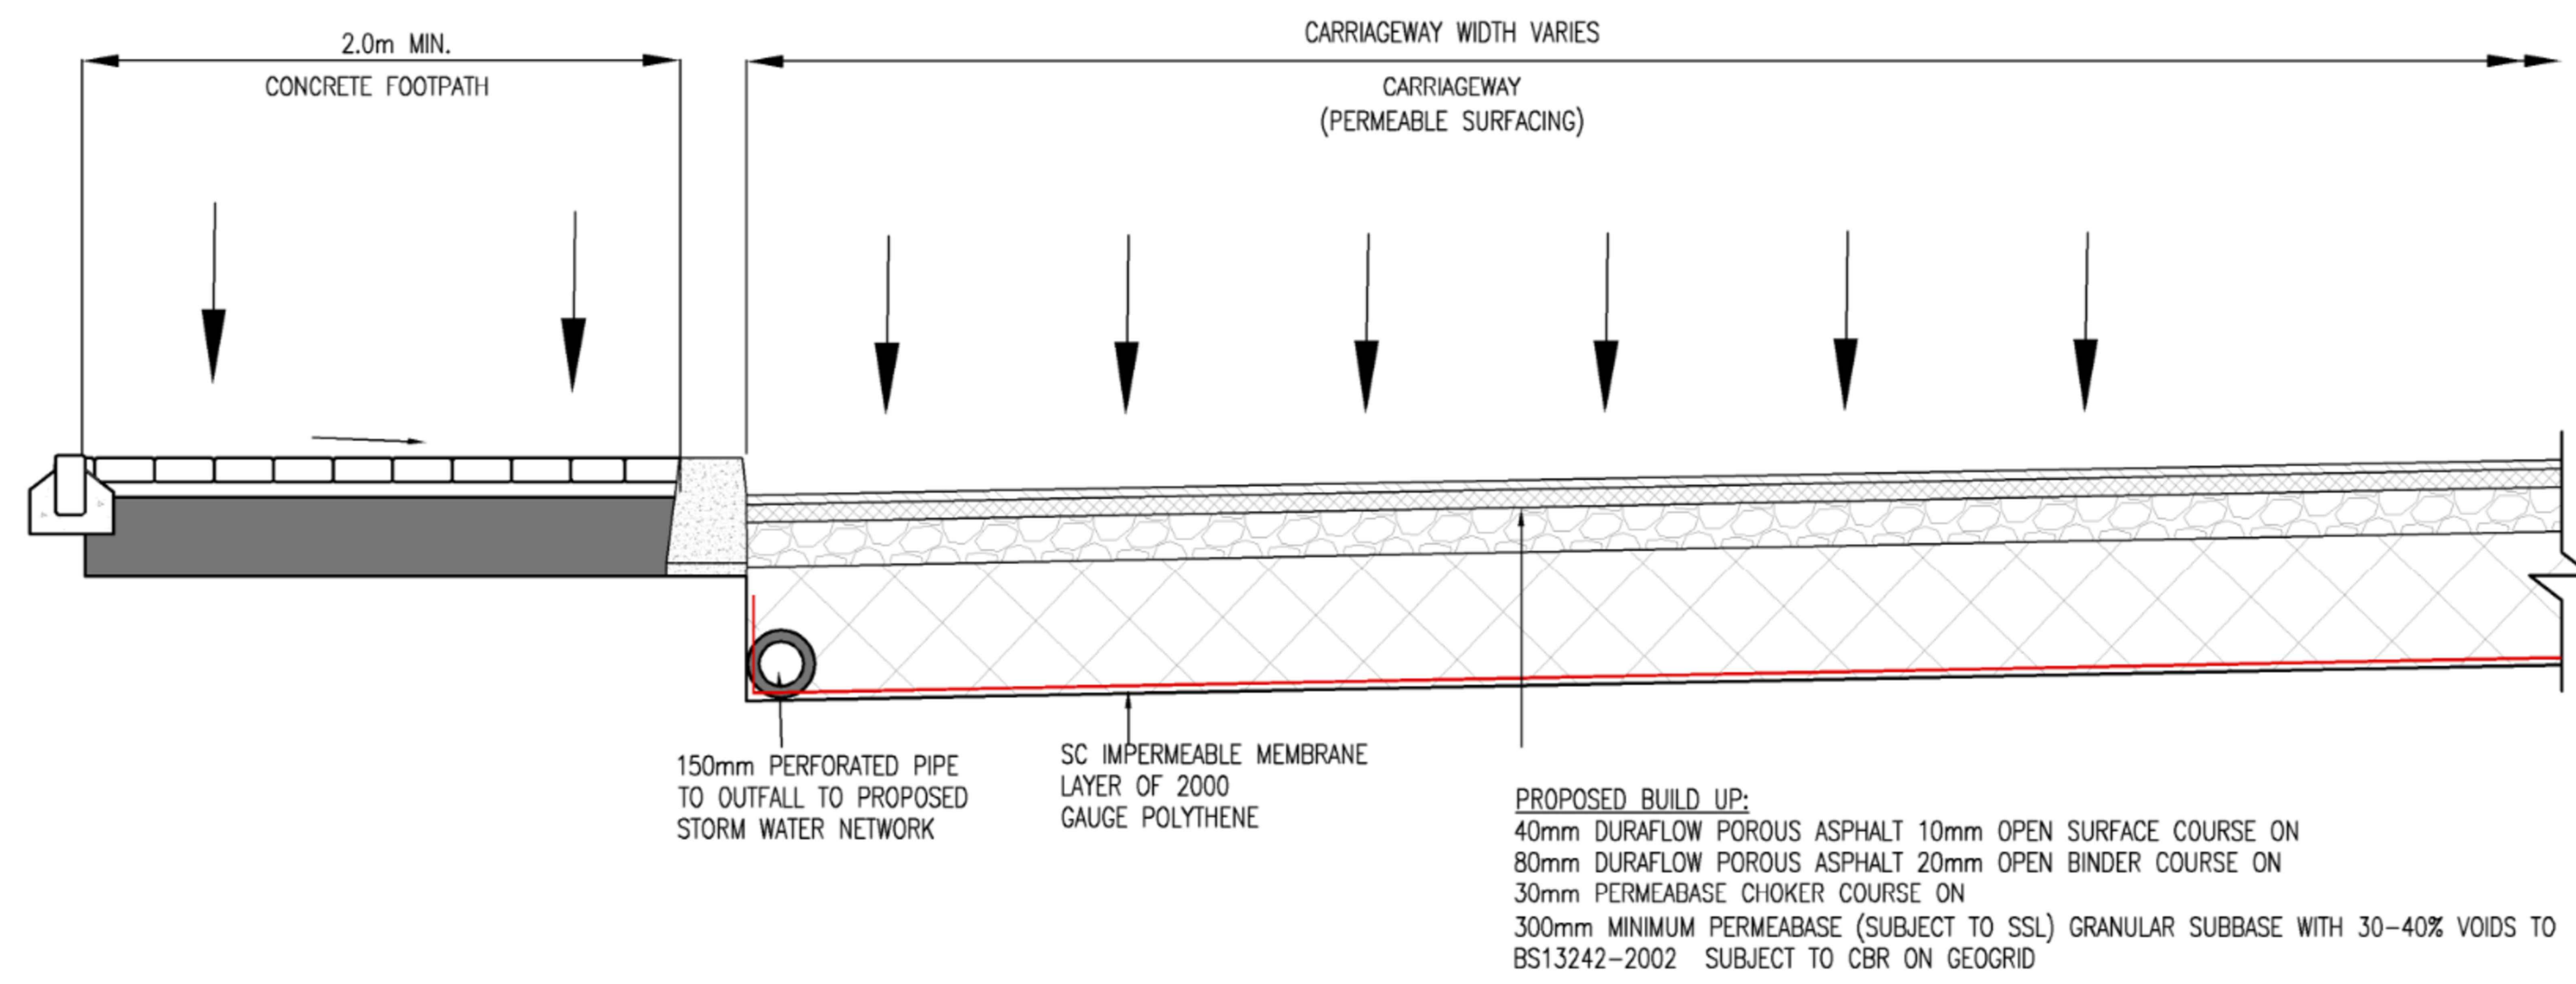

CROSS SECTION THROUGH PERMEABLE SURFACING

SCALE 1:25

B	A.G.	S.O'D.	C.O'S.	02.10.'25	Issued for Information	
A	A.G.	S.O'D.	C.O'S.	25.09.'25	Issued for Information	
REV.	DRAWN	CHKD	APPRVD	DATE	DETAILS	

CLIENT	Castle Peak Properties Ltd
PROJECT	LRD at former DELL EMC premises, Innishmore, Ballincollig, Cork A1

DRAWING TITLE				
Proposed SUDS Measures Details Layout				
SHEET	SCALE	PROJECT NO.	DRAWING NO.	STATUS/ISSUE
< A1	1:250	6709	0051	B