




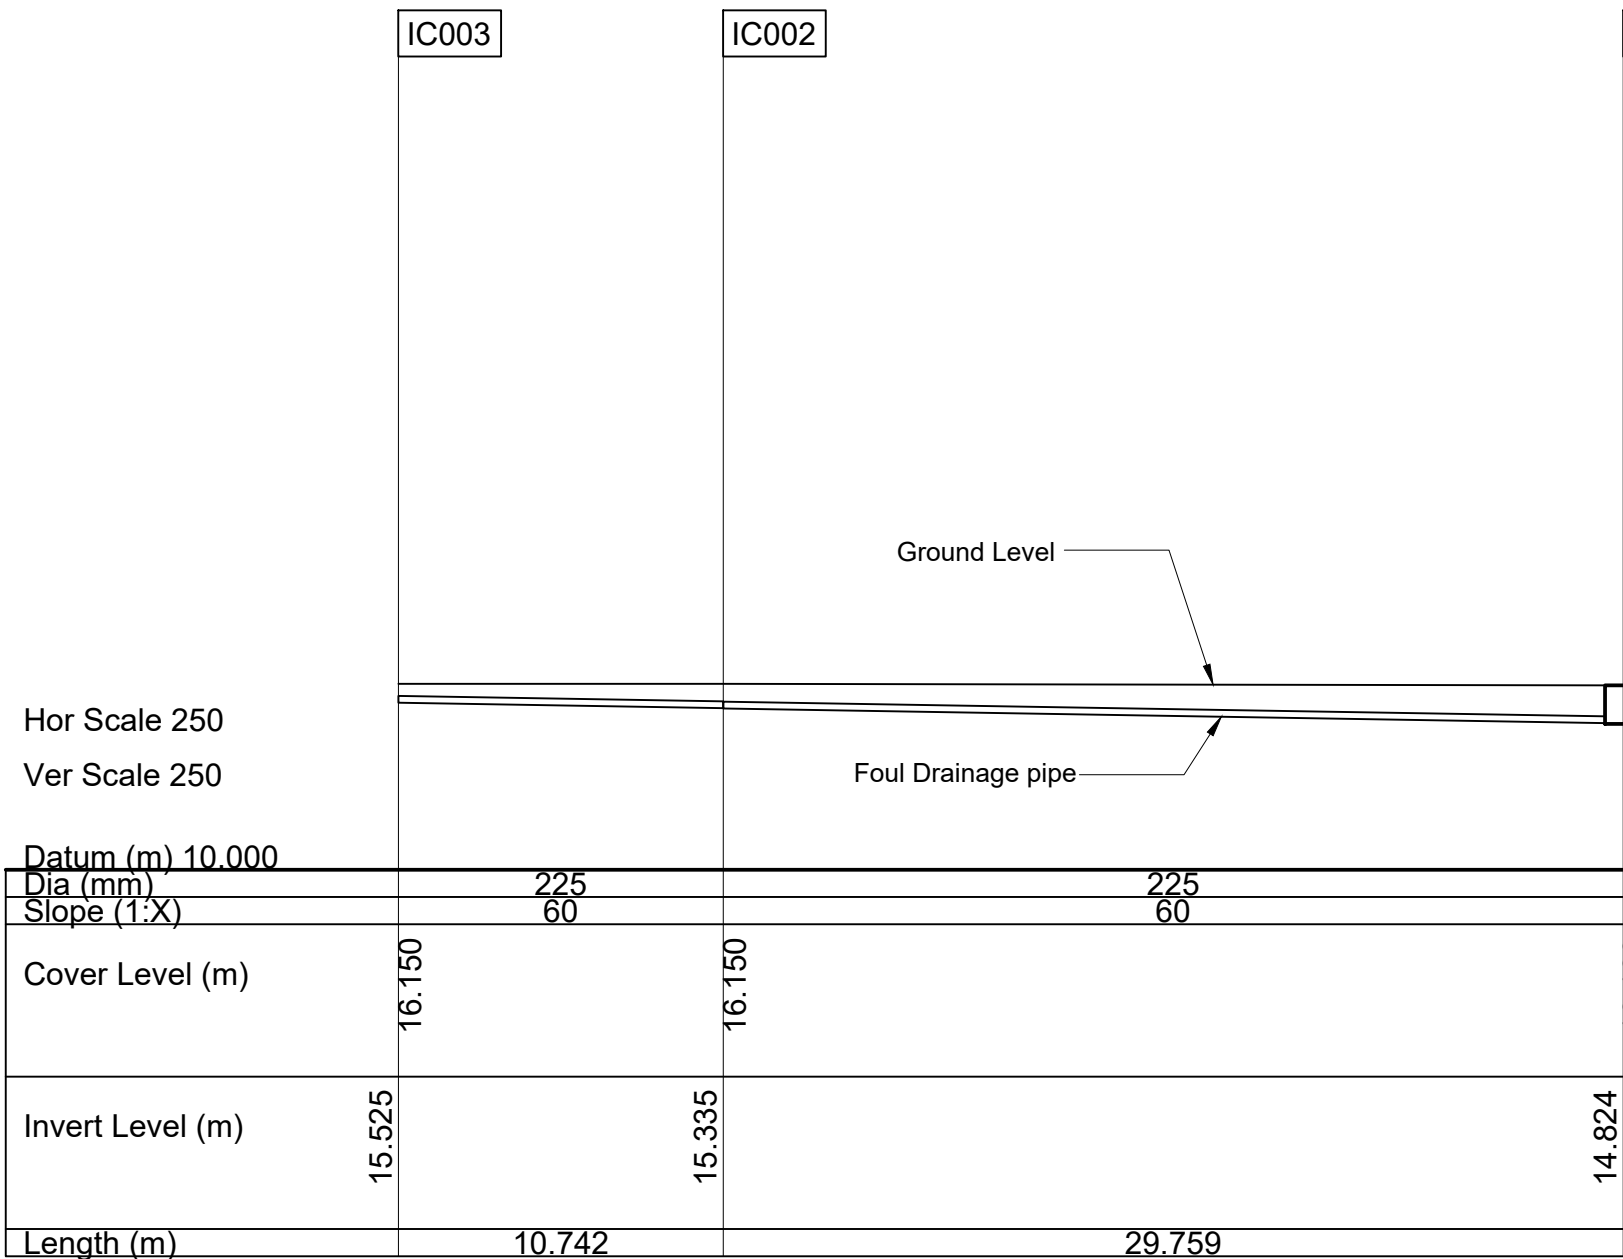


Longitudinal Foul Sewer Section MH's IC003 - FS.001
Scale 1:250

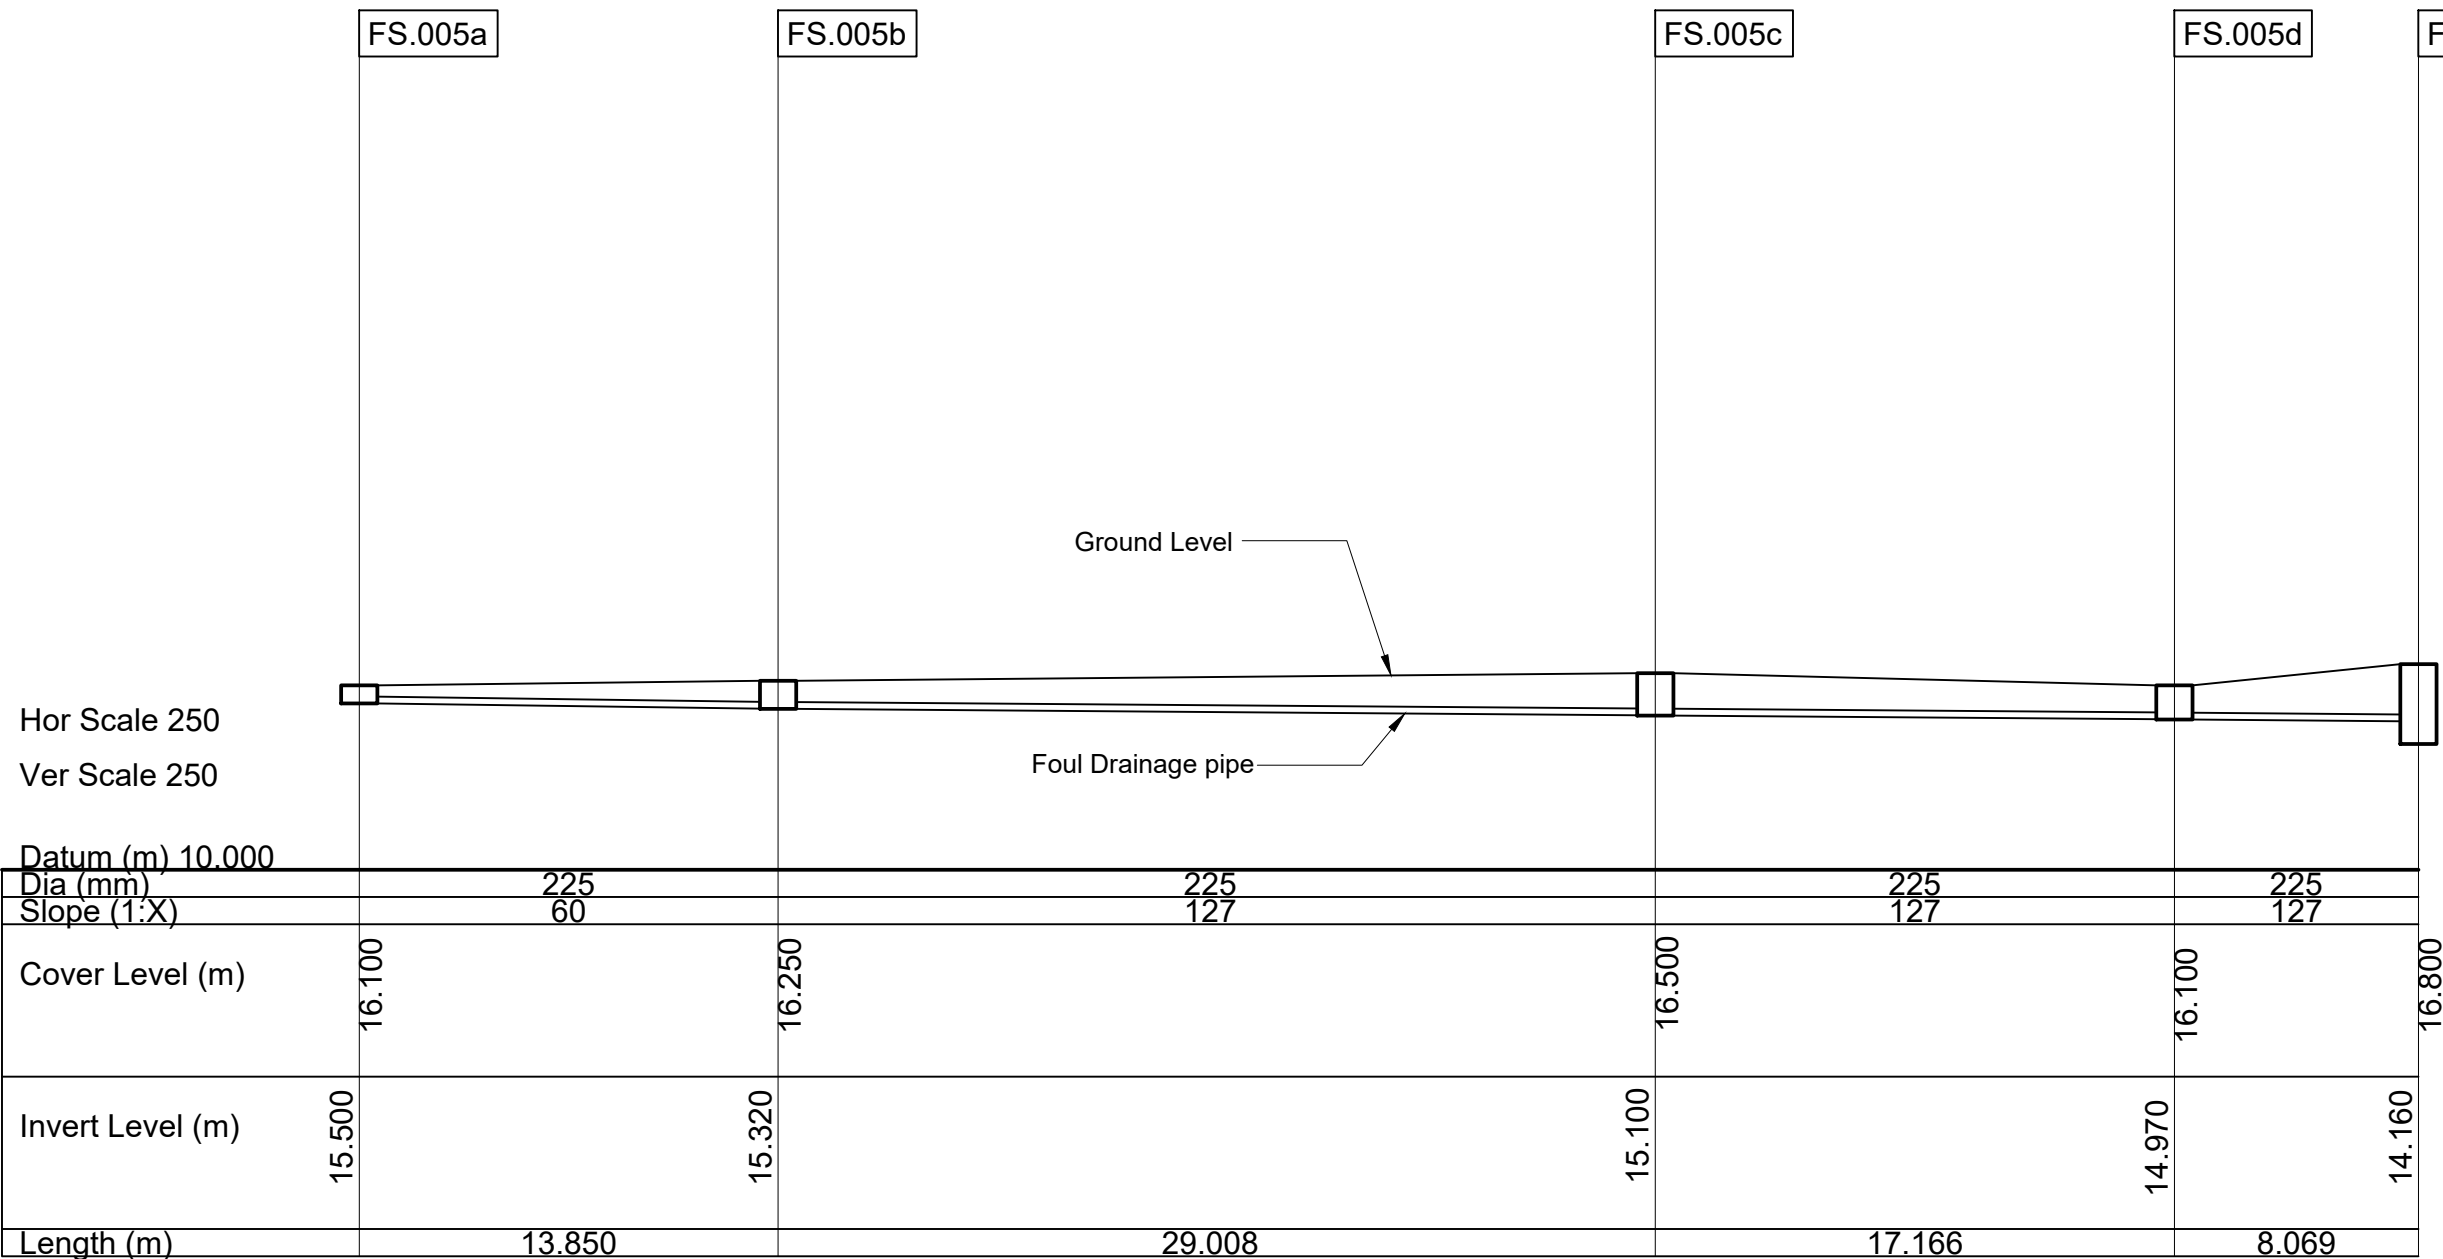


Longitudinal Foul Sewer Section MH's FS.005a - FS.005
Scale 1:250

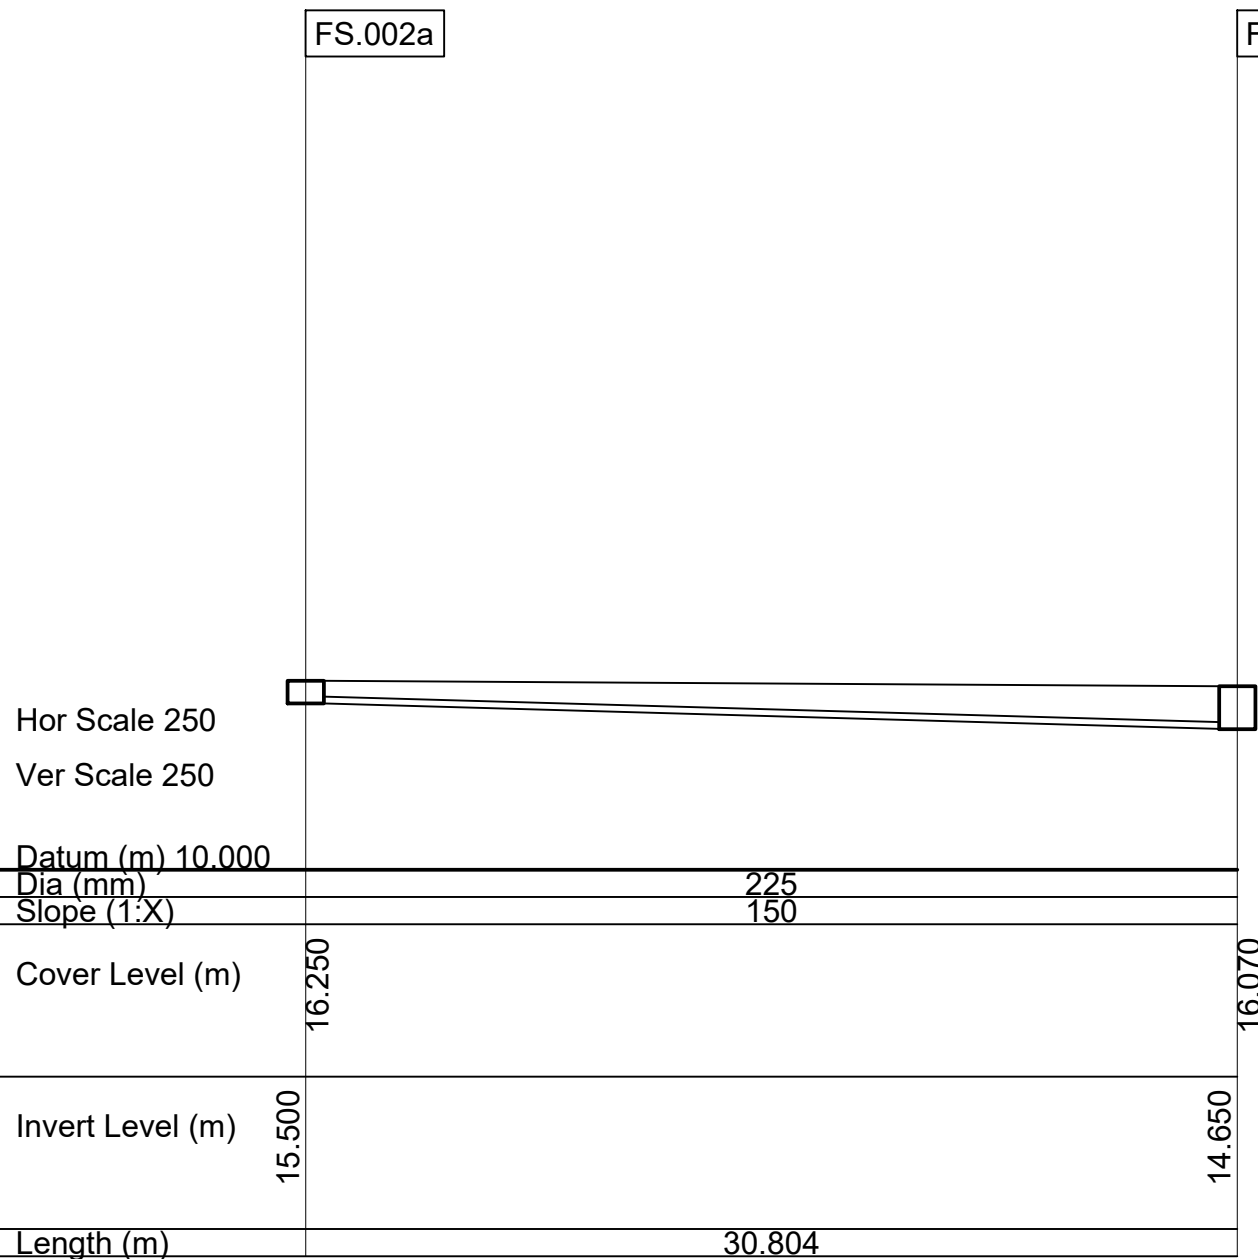

Longitudinal Foul Sewer Section MH's FS.002a - FS.002
Scale 1:250

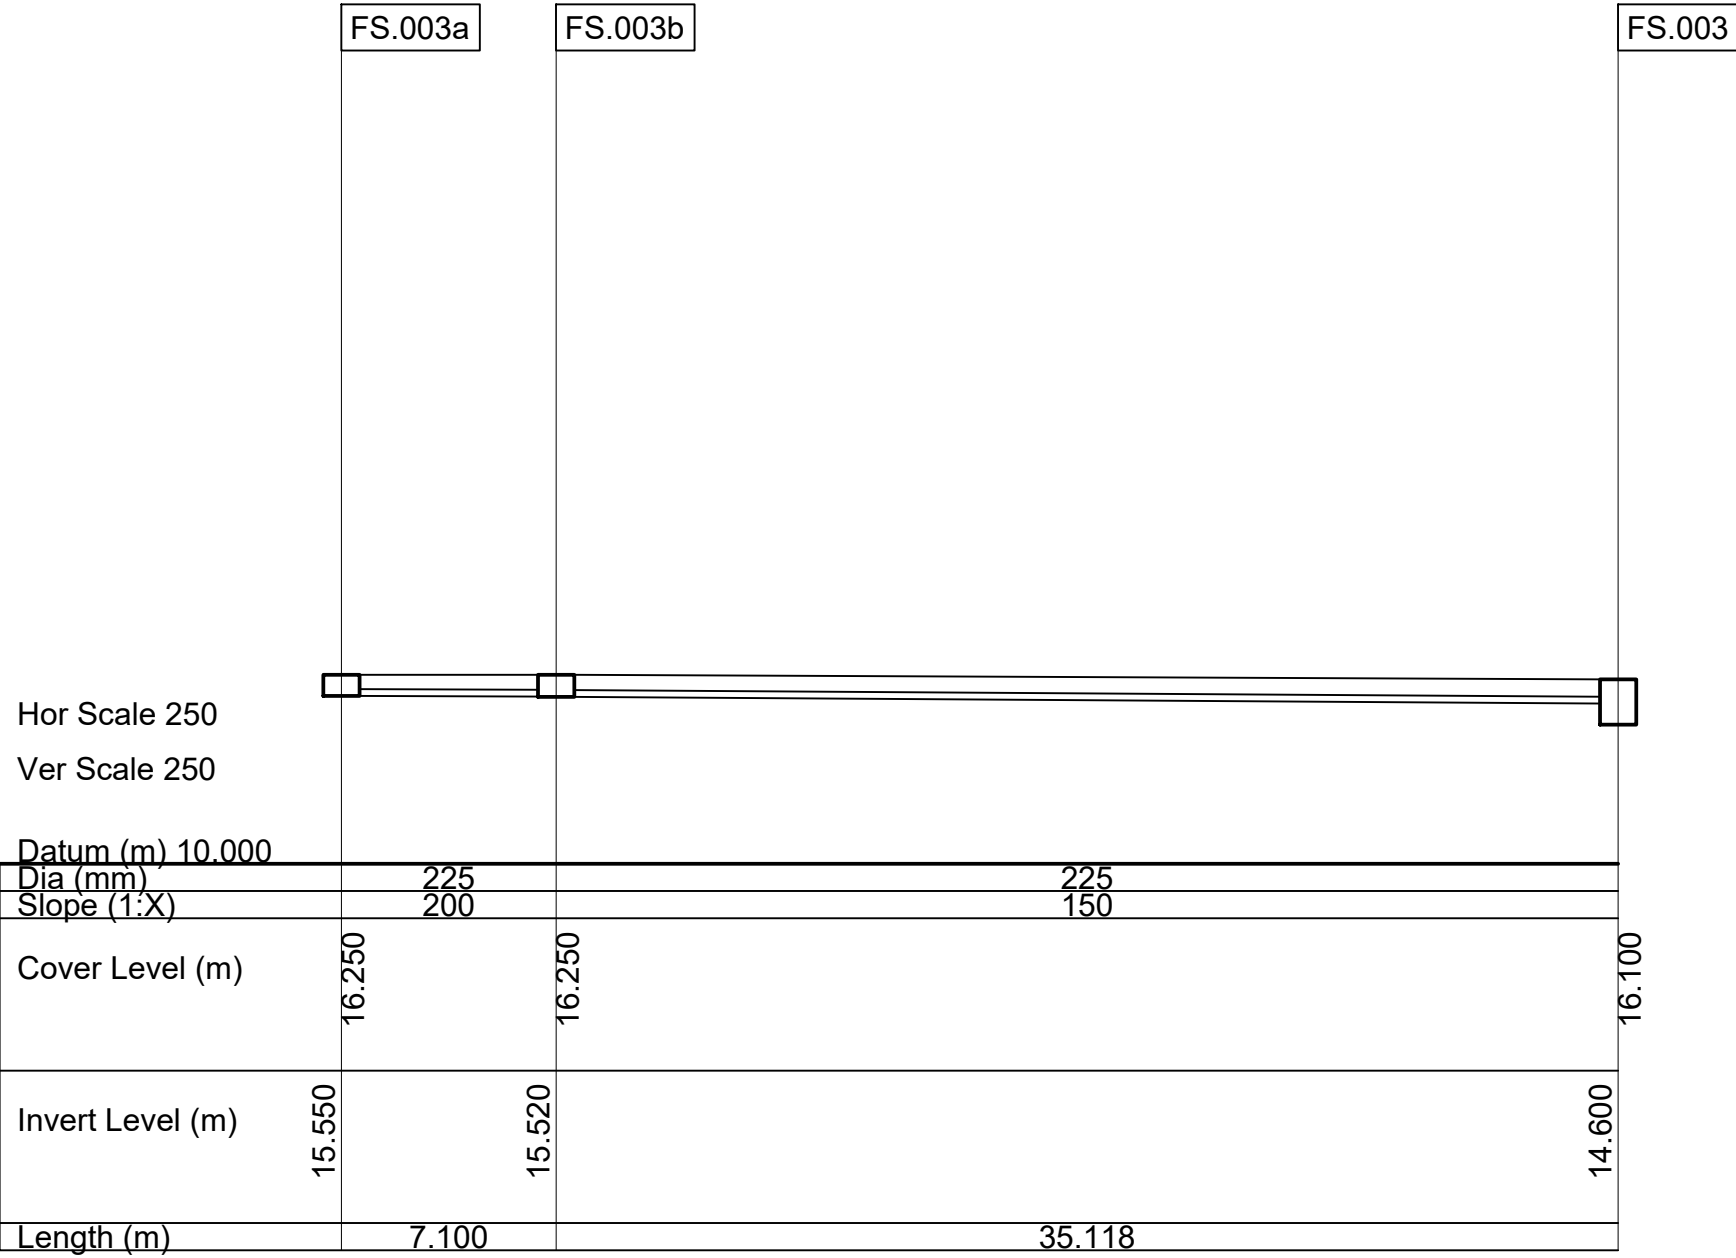

Longitudinal Foul Sewer Section MH's FS.003a - FS.003
Scale 1:250

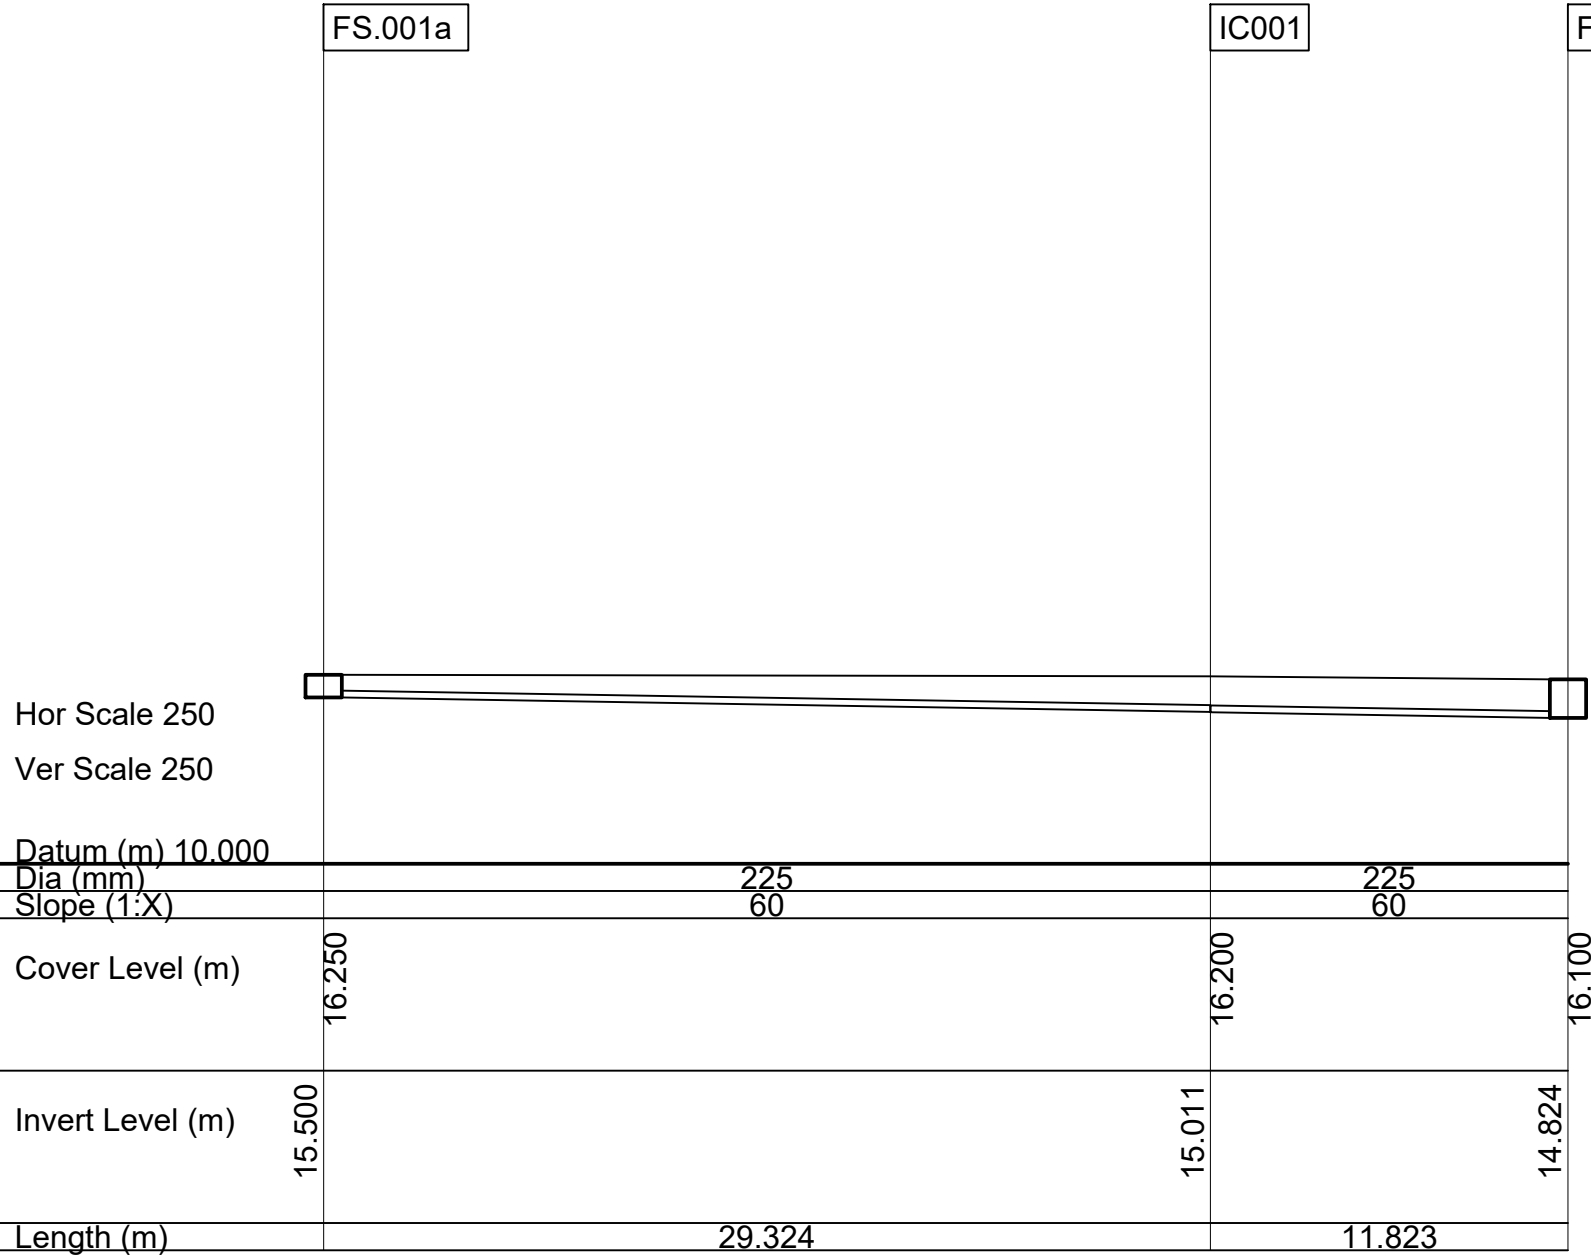

Longitudinal Foul Sewer Section MH's FS.001a - FS.001
Scale 1:250

B	A.G.	B.O'S.	C.O'S.	25.09'25	Issued to Uisce Éireann for Design Approval
A	A.G.	B.O'S.	C.O'S.	05.09'25	Issued to Uisce Éireann for Design Approval
REV.	DRAWN	CHKD	APPRVD	DATE	DETAILS

CLIENT
Castle Peak Properties Ltd

PROJECT
LRD at former DELL EMC premises, Innishmore, Ballincollig, Cork

DRAWING TITLE
Proposed Foul Sewer Longsection Layout (1 of 2)

SHEET
A1

SCALE
1:250

PROJECT NO.	DRAWING NO.	STATUS/ISSUE
6709	0060	B