



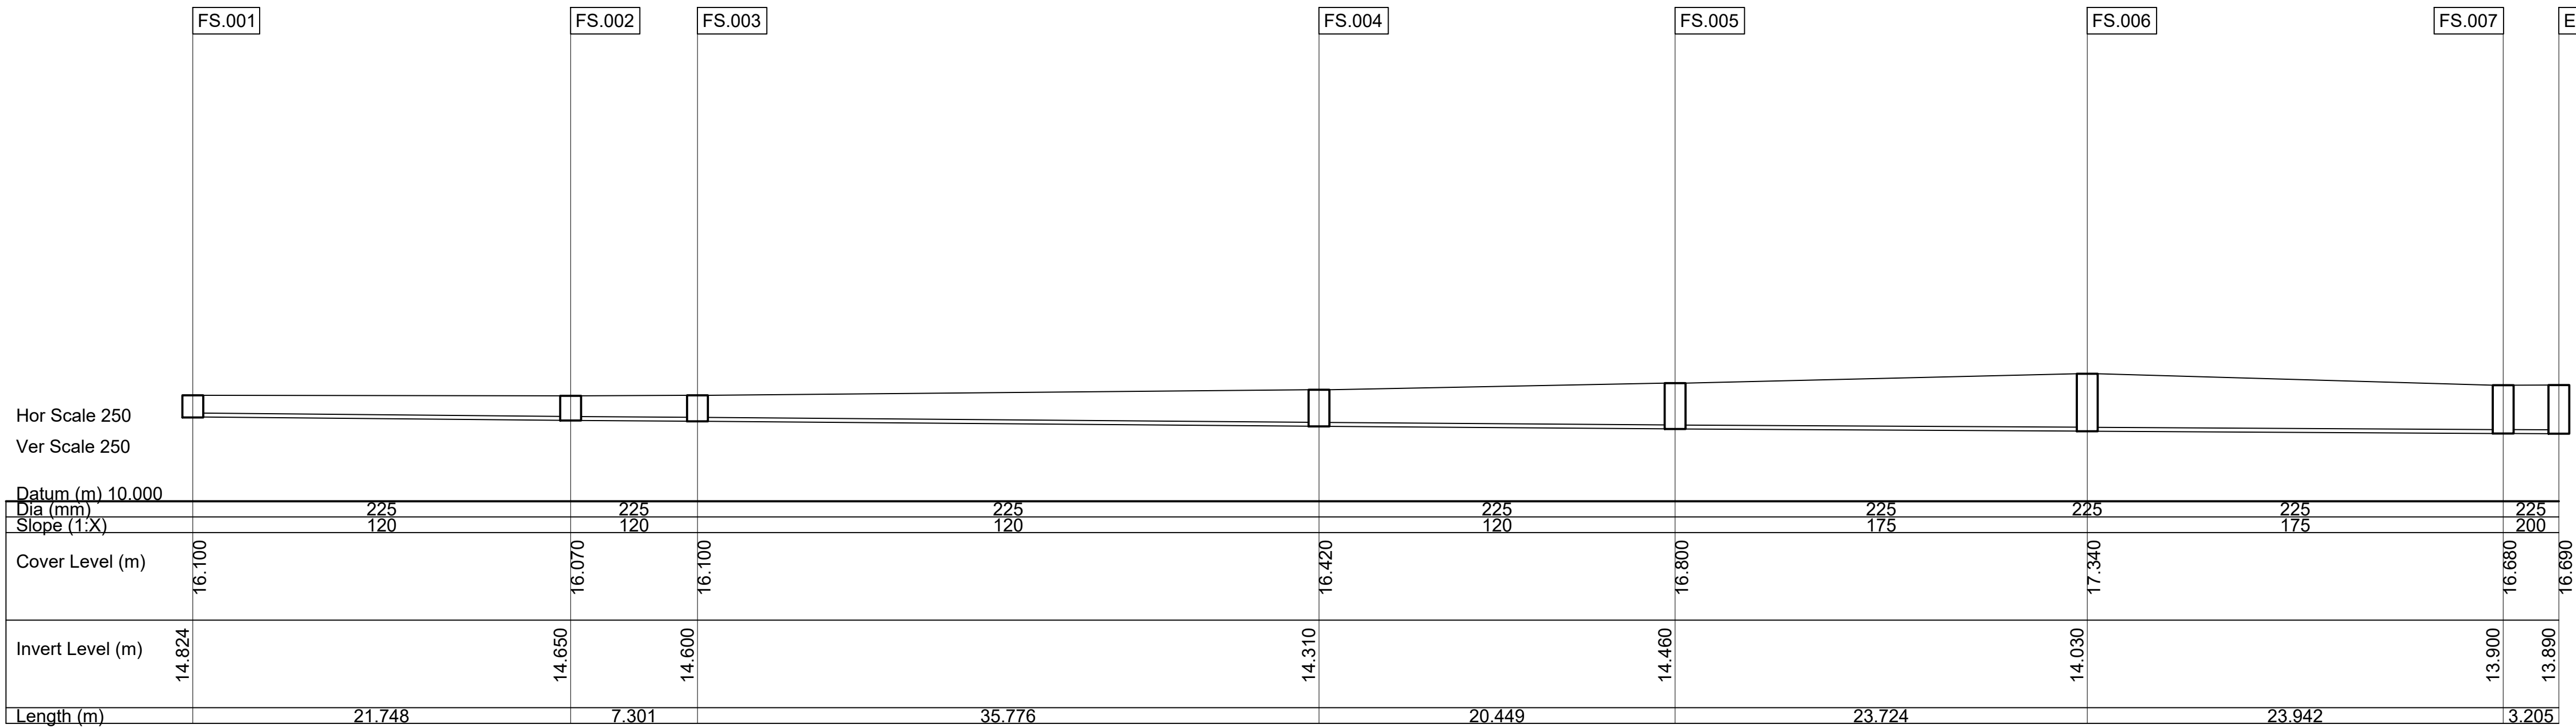

Longitudinal Foul Sewer Section MH's FS.001 - Ex.FS.002
Scale 1:250

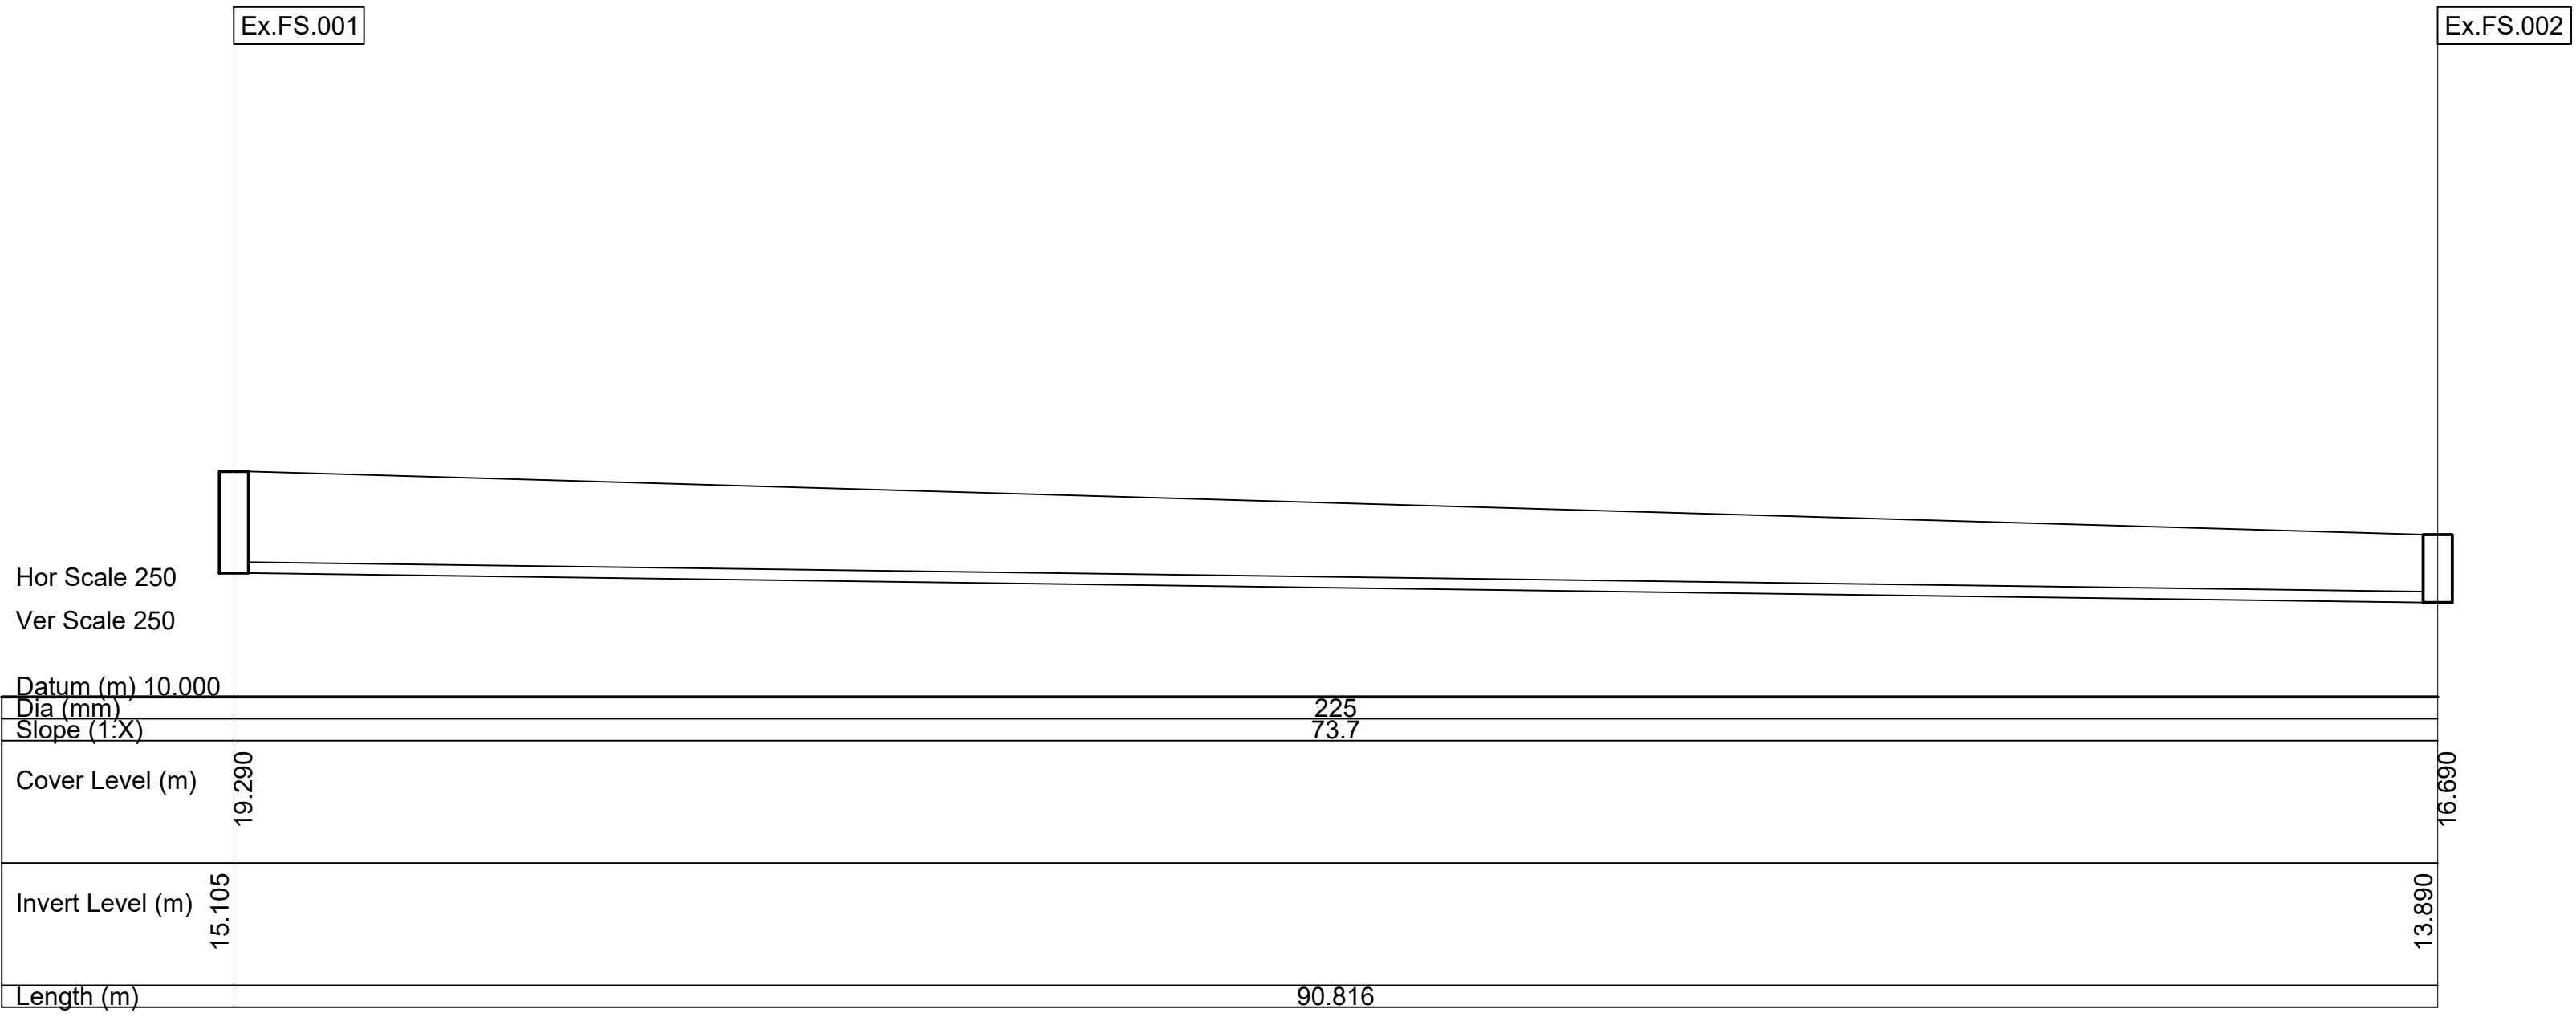

Longitudinal Foul Sewer Section MH's Ex.FS.001 - Ex.FS.002
Scale 1:250