




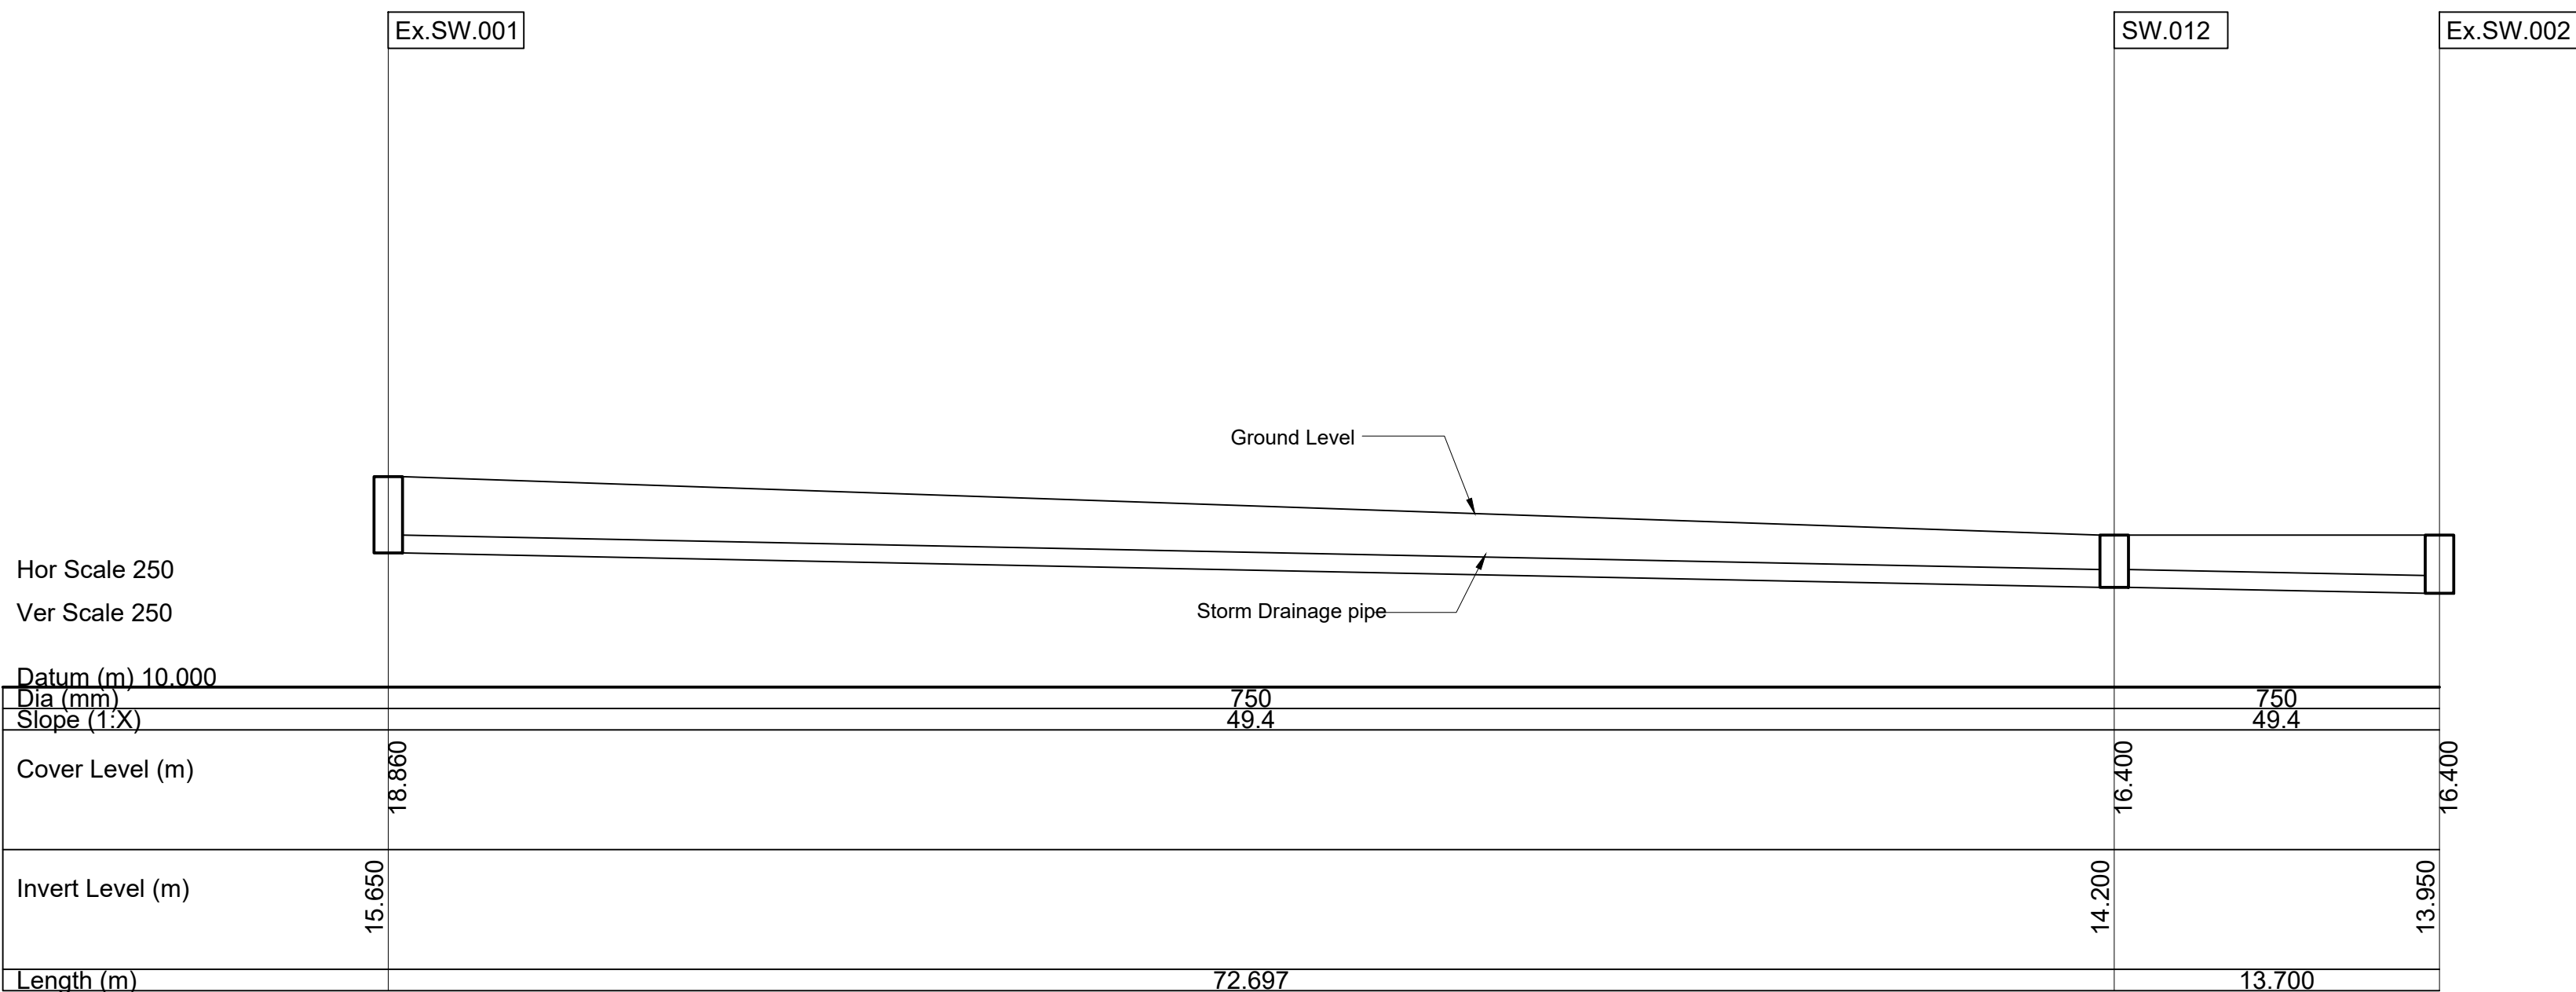


Longitudinal Storm Sewer Section MH's Ex.SW.001 - Ex.SW.002
Scale 1:250

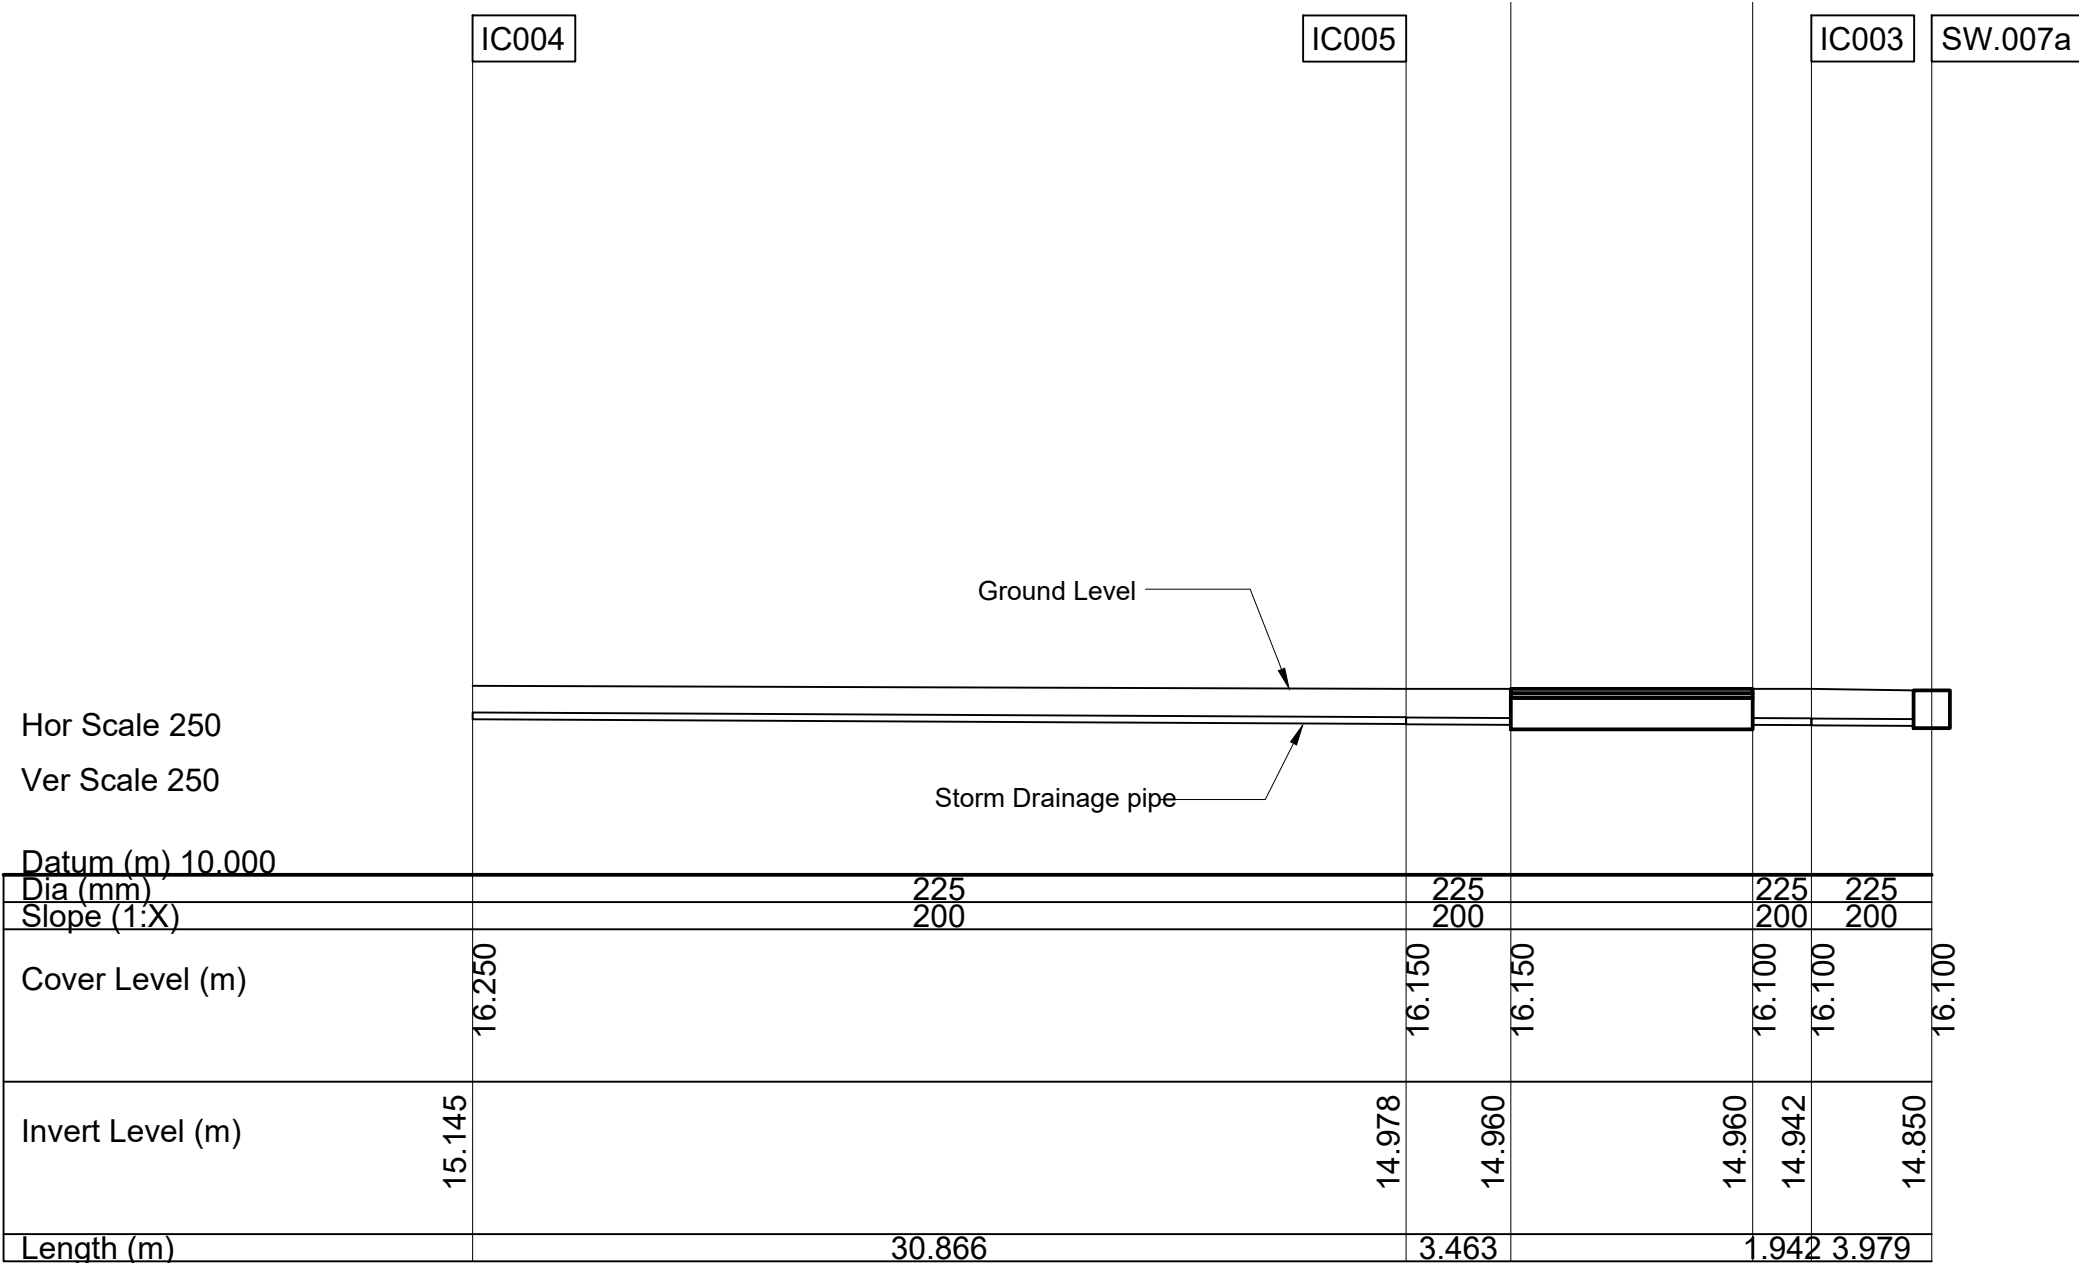

Longitudinal Storm Sewer Section MH's IC004 - SW.007a
Scale 1:250

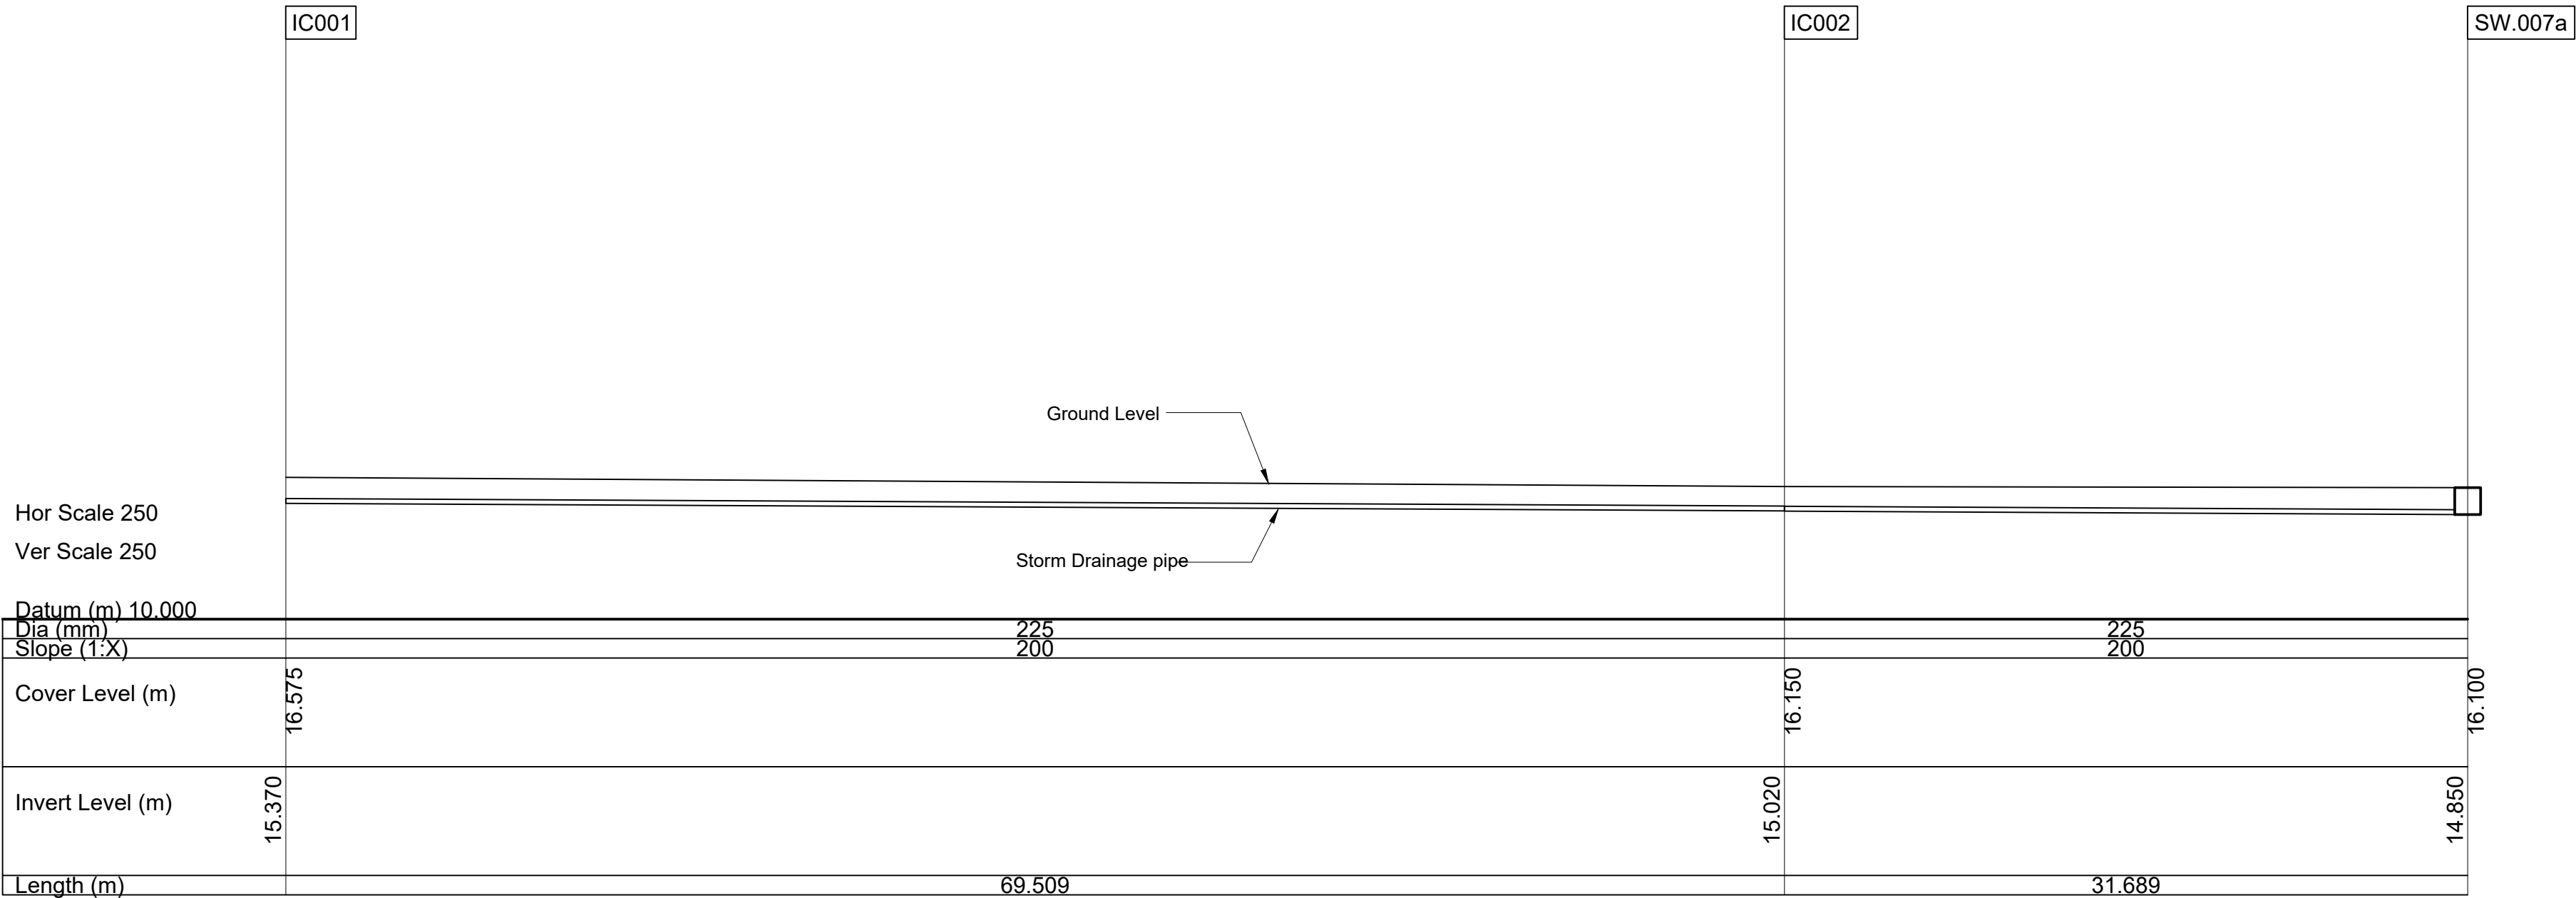

Longitudinal Storm Sewer Section MH's IC001 - SW.007a
Scale 1:250

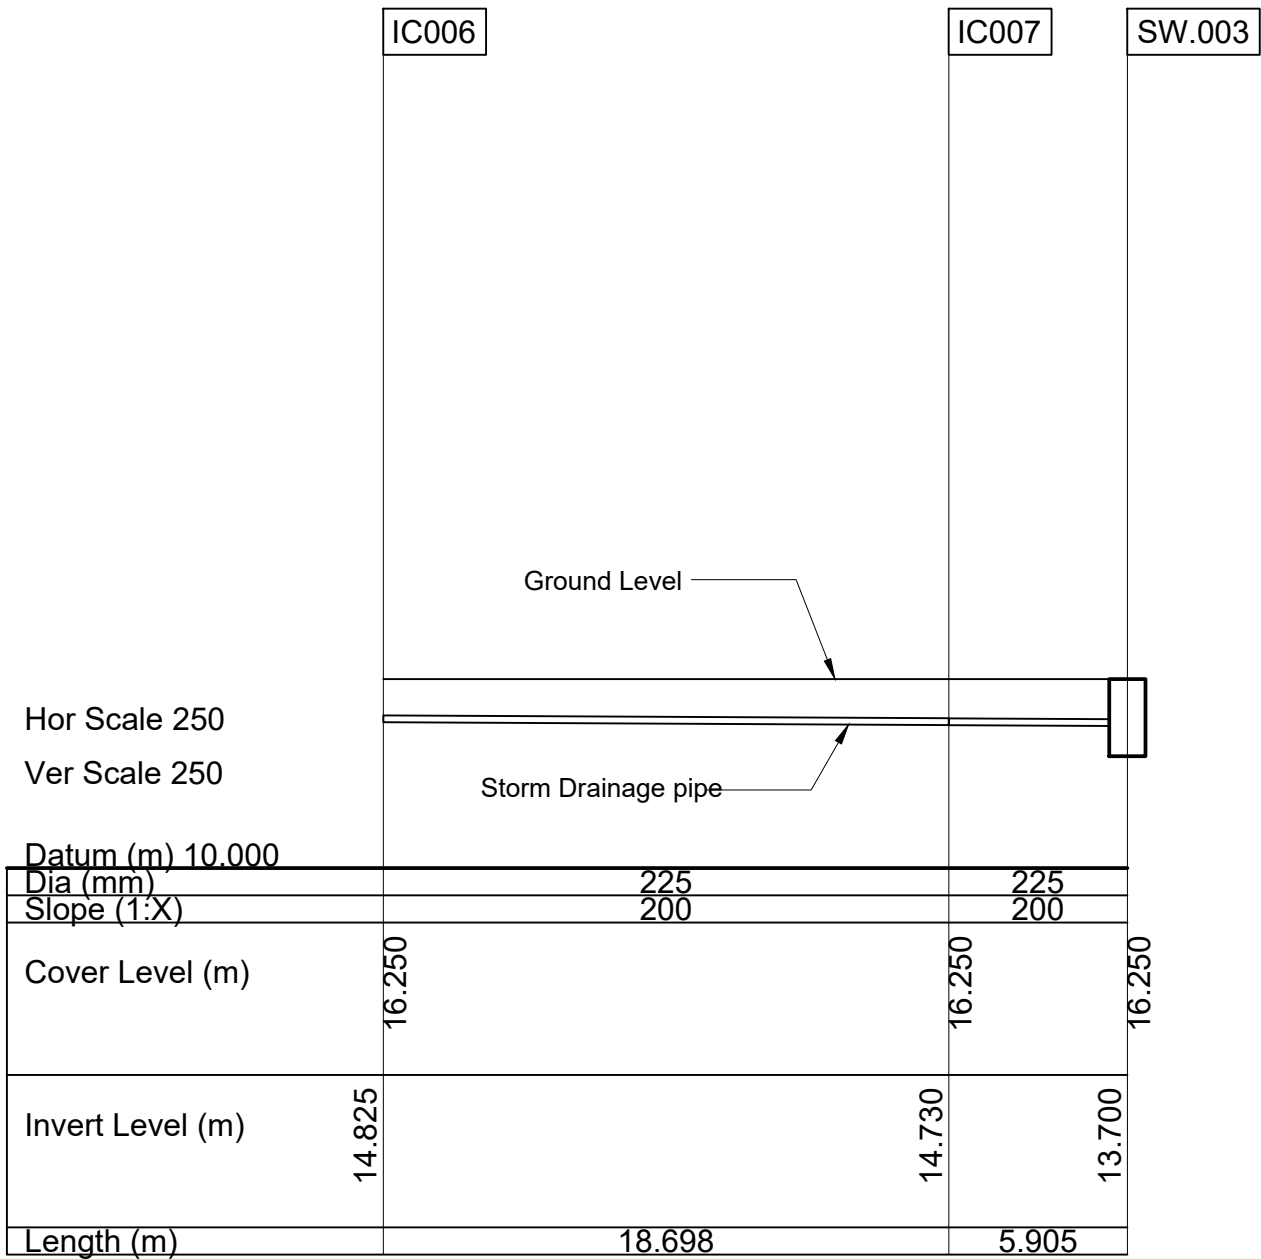

Longitudinal Storm Sewer Section MH's IC006 - SW.003
Scale 1:250