



THIS DRAWING IS FOR PLANNING PERMISSION PURPOSES ONLY. FURTHER DRAWINGS AND STUDIES WILL BE REQUIRED FOR CONSTRUCTION AND TO ENSURE COMPLIANCE WITH RELEVANT BUILDING REGULATIONS AND STANDARDS.

Rev	Ch	Change Name	Date
P06			04/02/2026
P05			04/02/2026
P04			20/01/2026
P03			19/01/2026
P02	Ch-273	Change	06/10/2025
P01			25/09/2025

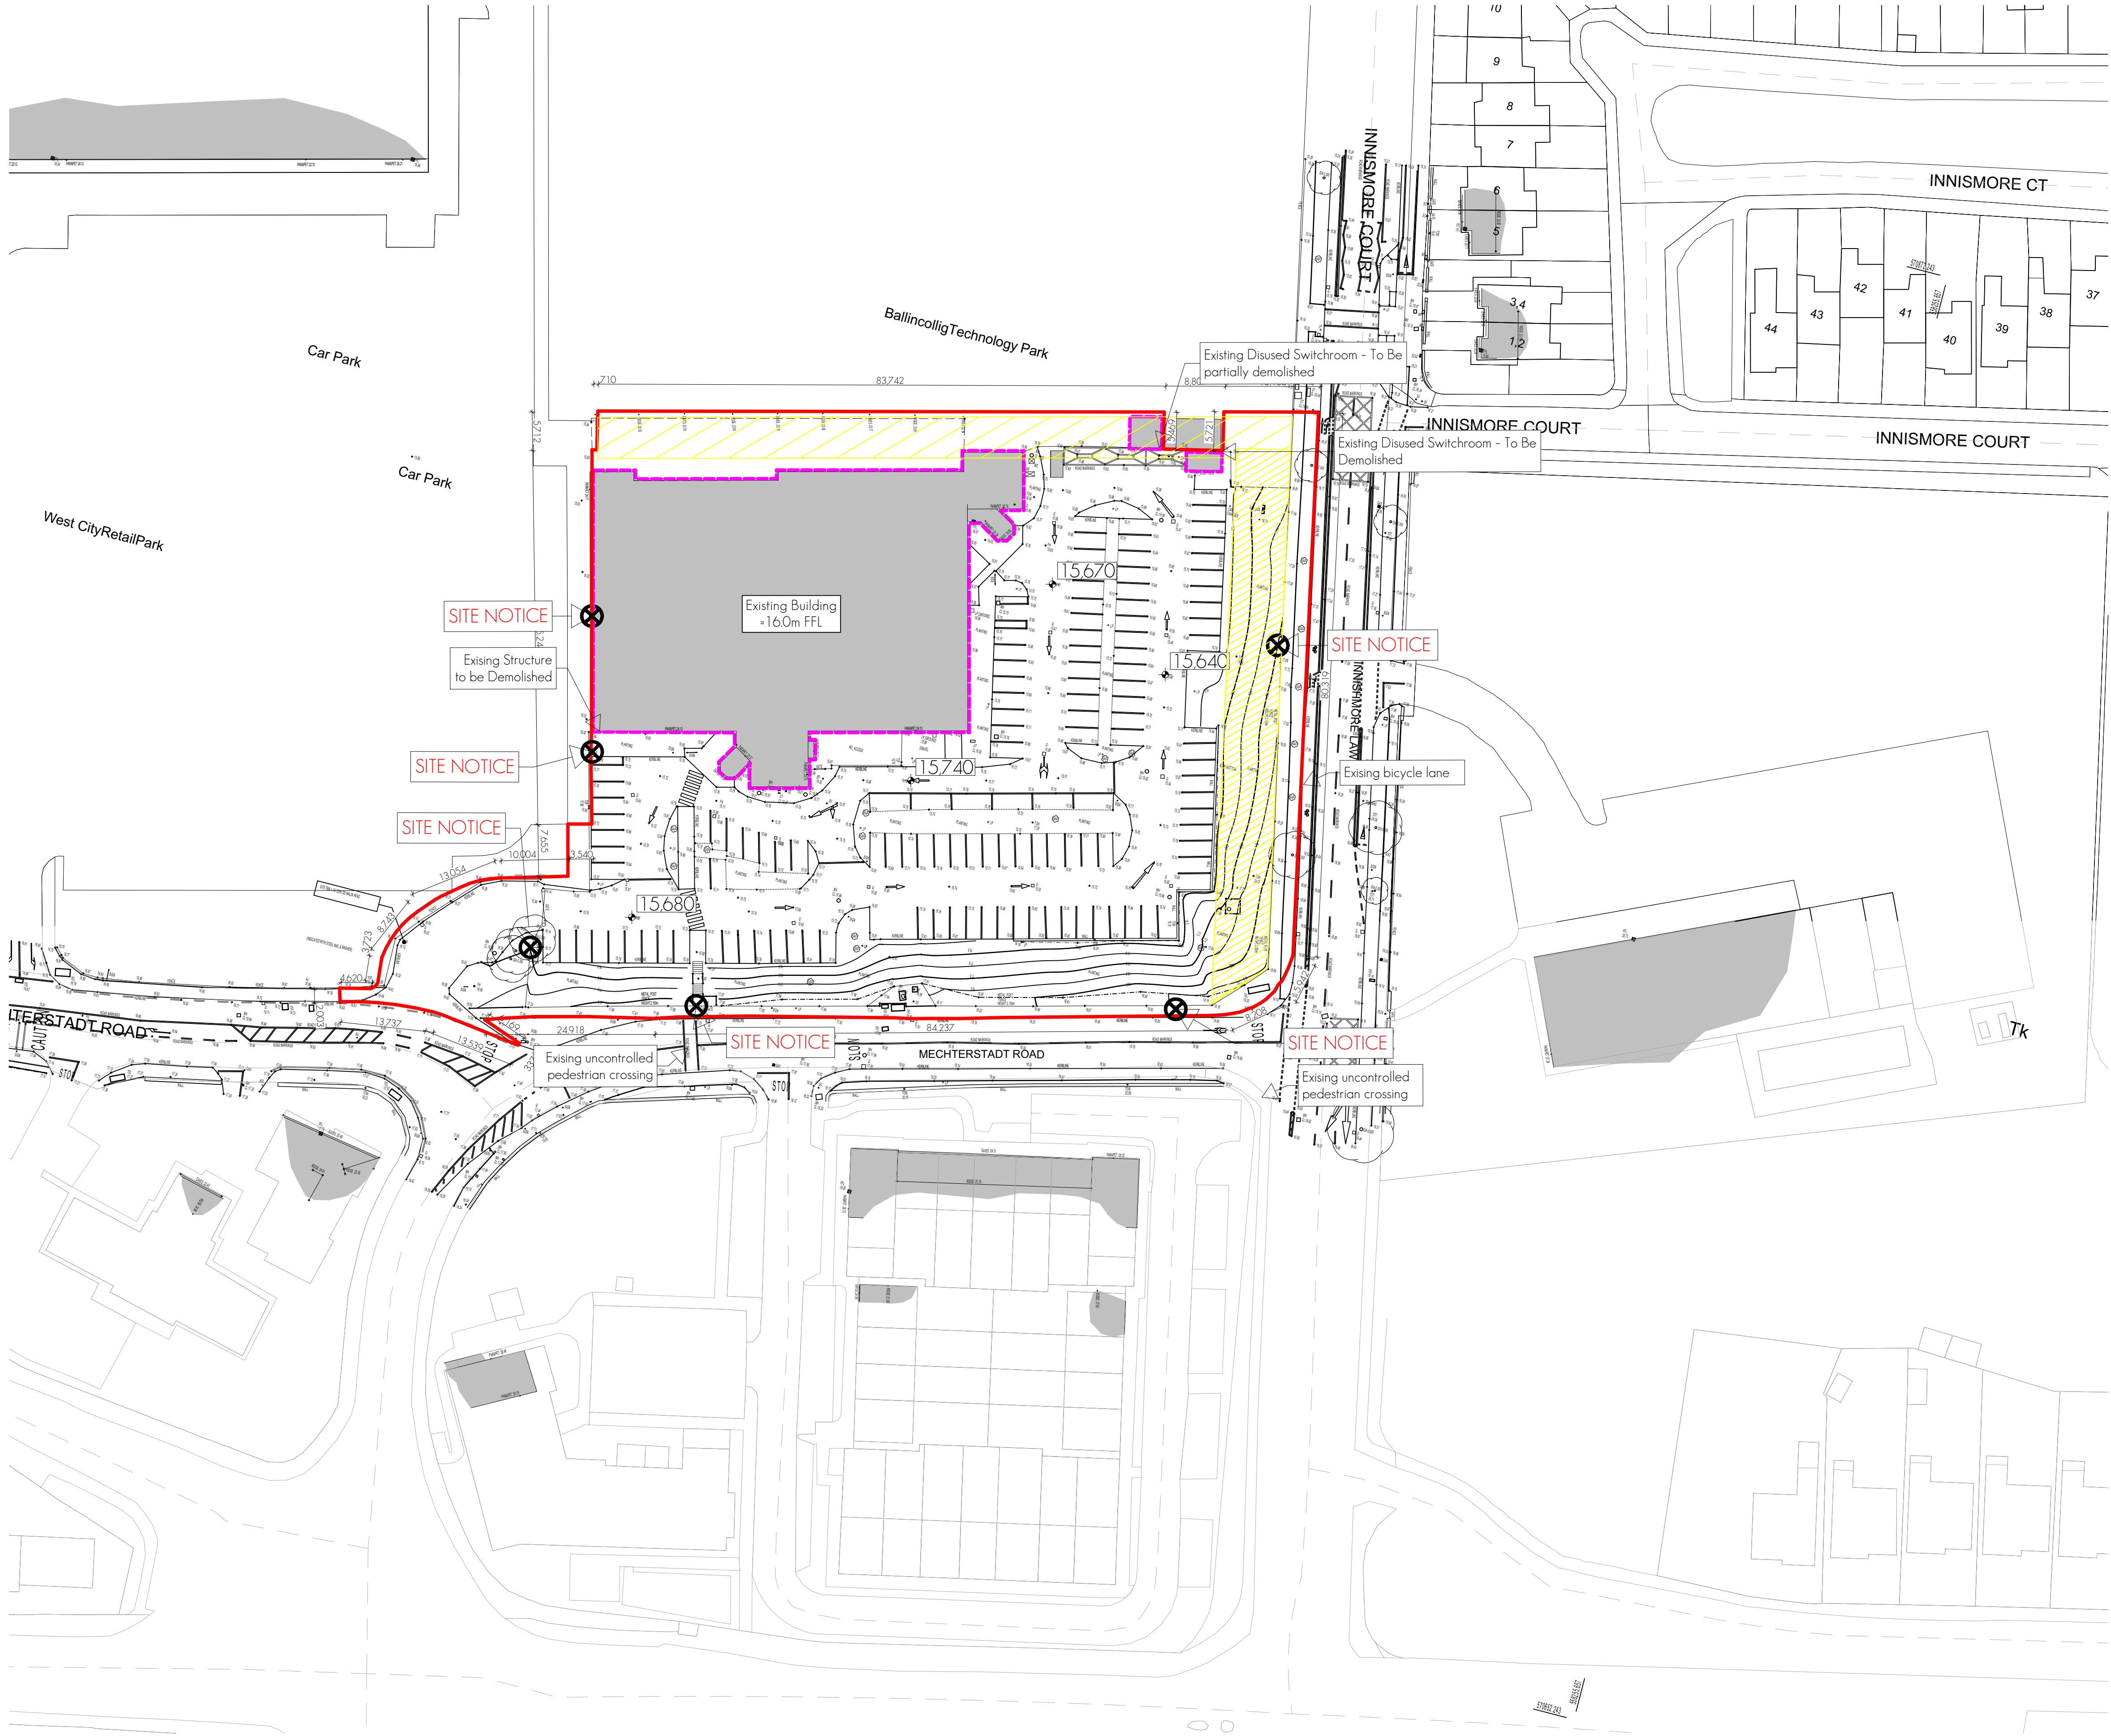

Existing Site Layout (1:500)
1:500

- Legend
- Application Site Boundary
 - Wayleave
 - Existing to be Demolished

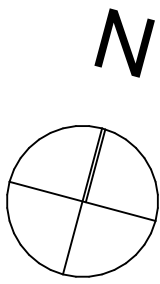

Issue for Planning Submission	DOM	DOM	POT	04/02/2026	P06
Issue for Planning Submission	DOM	DOM	POT	04/02/2026	P06
Issue for Planning Submission	DOM	DOM	POT	20/01/2026	P05
Issue for Discussion	DOM	DOM	POT	19/01/2026	P03
Revision Description	DOM	DOM	POT	06/10/2025	P02

Client:	Castle Peak Properties Limited	meitheal architects	RIA	meitheal architects
Project:	Residential Development, West City, Ballincollig, Cork			
Site:	Former DELL EMAC premises, Innismore, Ballincollig, Cork			
Title:	Existing Site Layout Plan (1:500)			

Project Architect:	POT	Project	Orig	Volume	Level	Type	Role	Number	Rev
AT Sheet Scale:									

231064-MA-ZZ-00-DR-A-1002-P06

Site Drawings/231064-005-030.pdf/Wednesday 11 February 2026