


Rev	Ch	Change Name	Date
P04			04/02/2026
P03			04/02/2026
P02	Ch-273	Change	06/10/2025
P01			25/09/2025



Contextual Site Section - B-B (1:500)



Contextual Site Section - B-B (1:200)

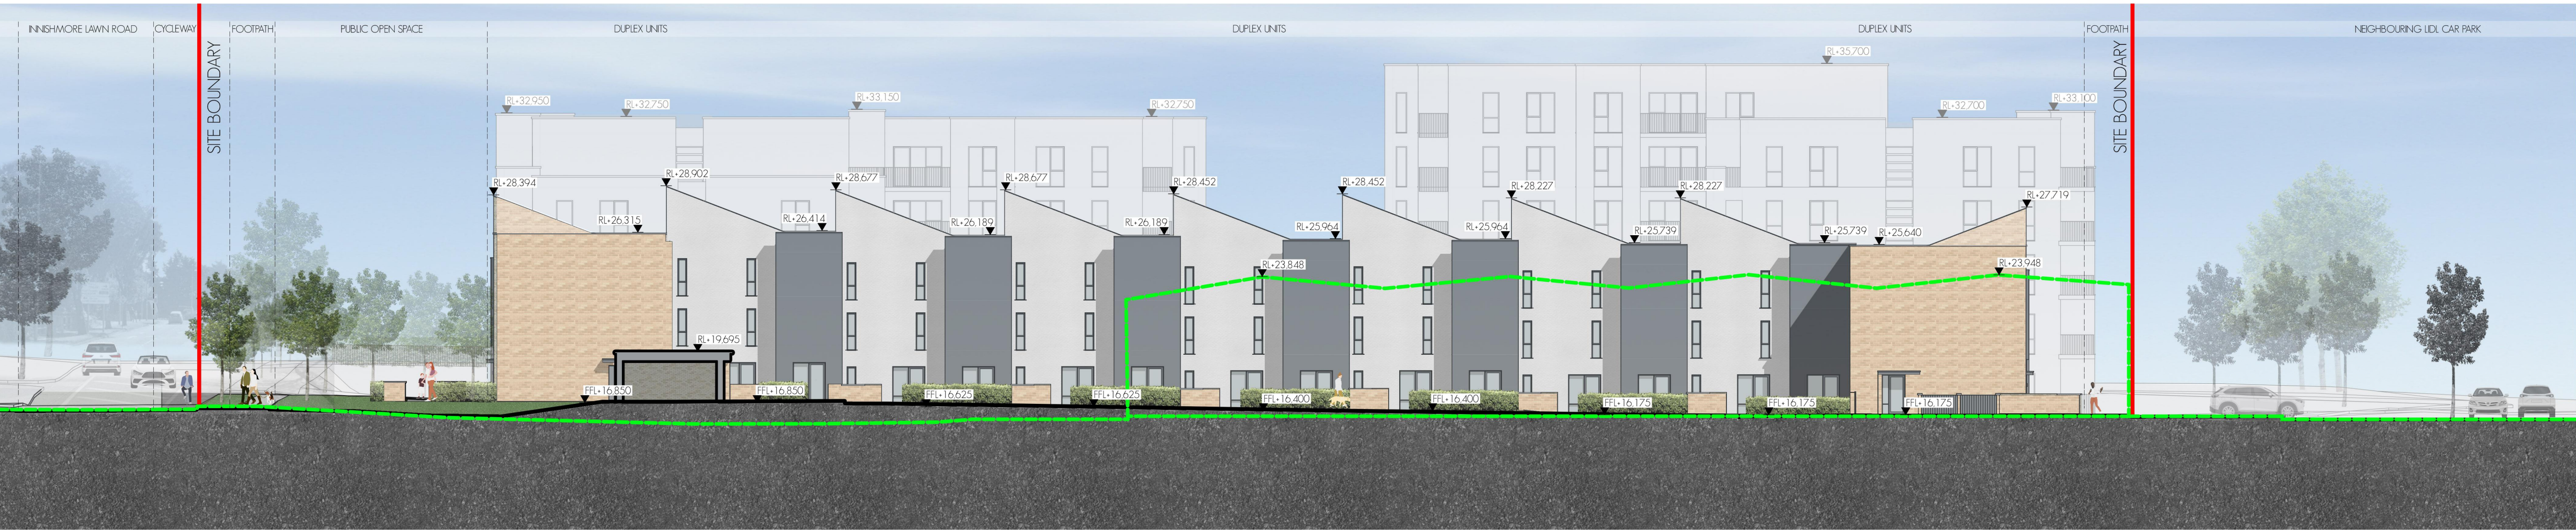

Contextual Site Section - C-C (1:200)



Contextual Site Section - C-C (1:500)
1:2.50

- Legend
- Existing Ground line / Existing Building to be Demolished
 - Application Site Boundary



KEY PLAN - ROOF