


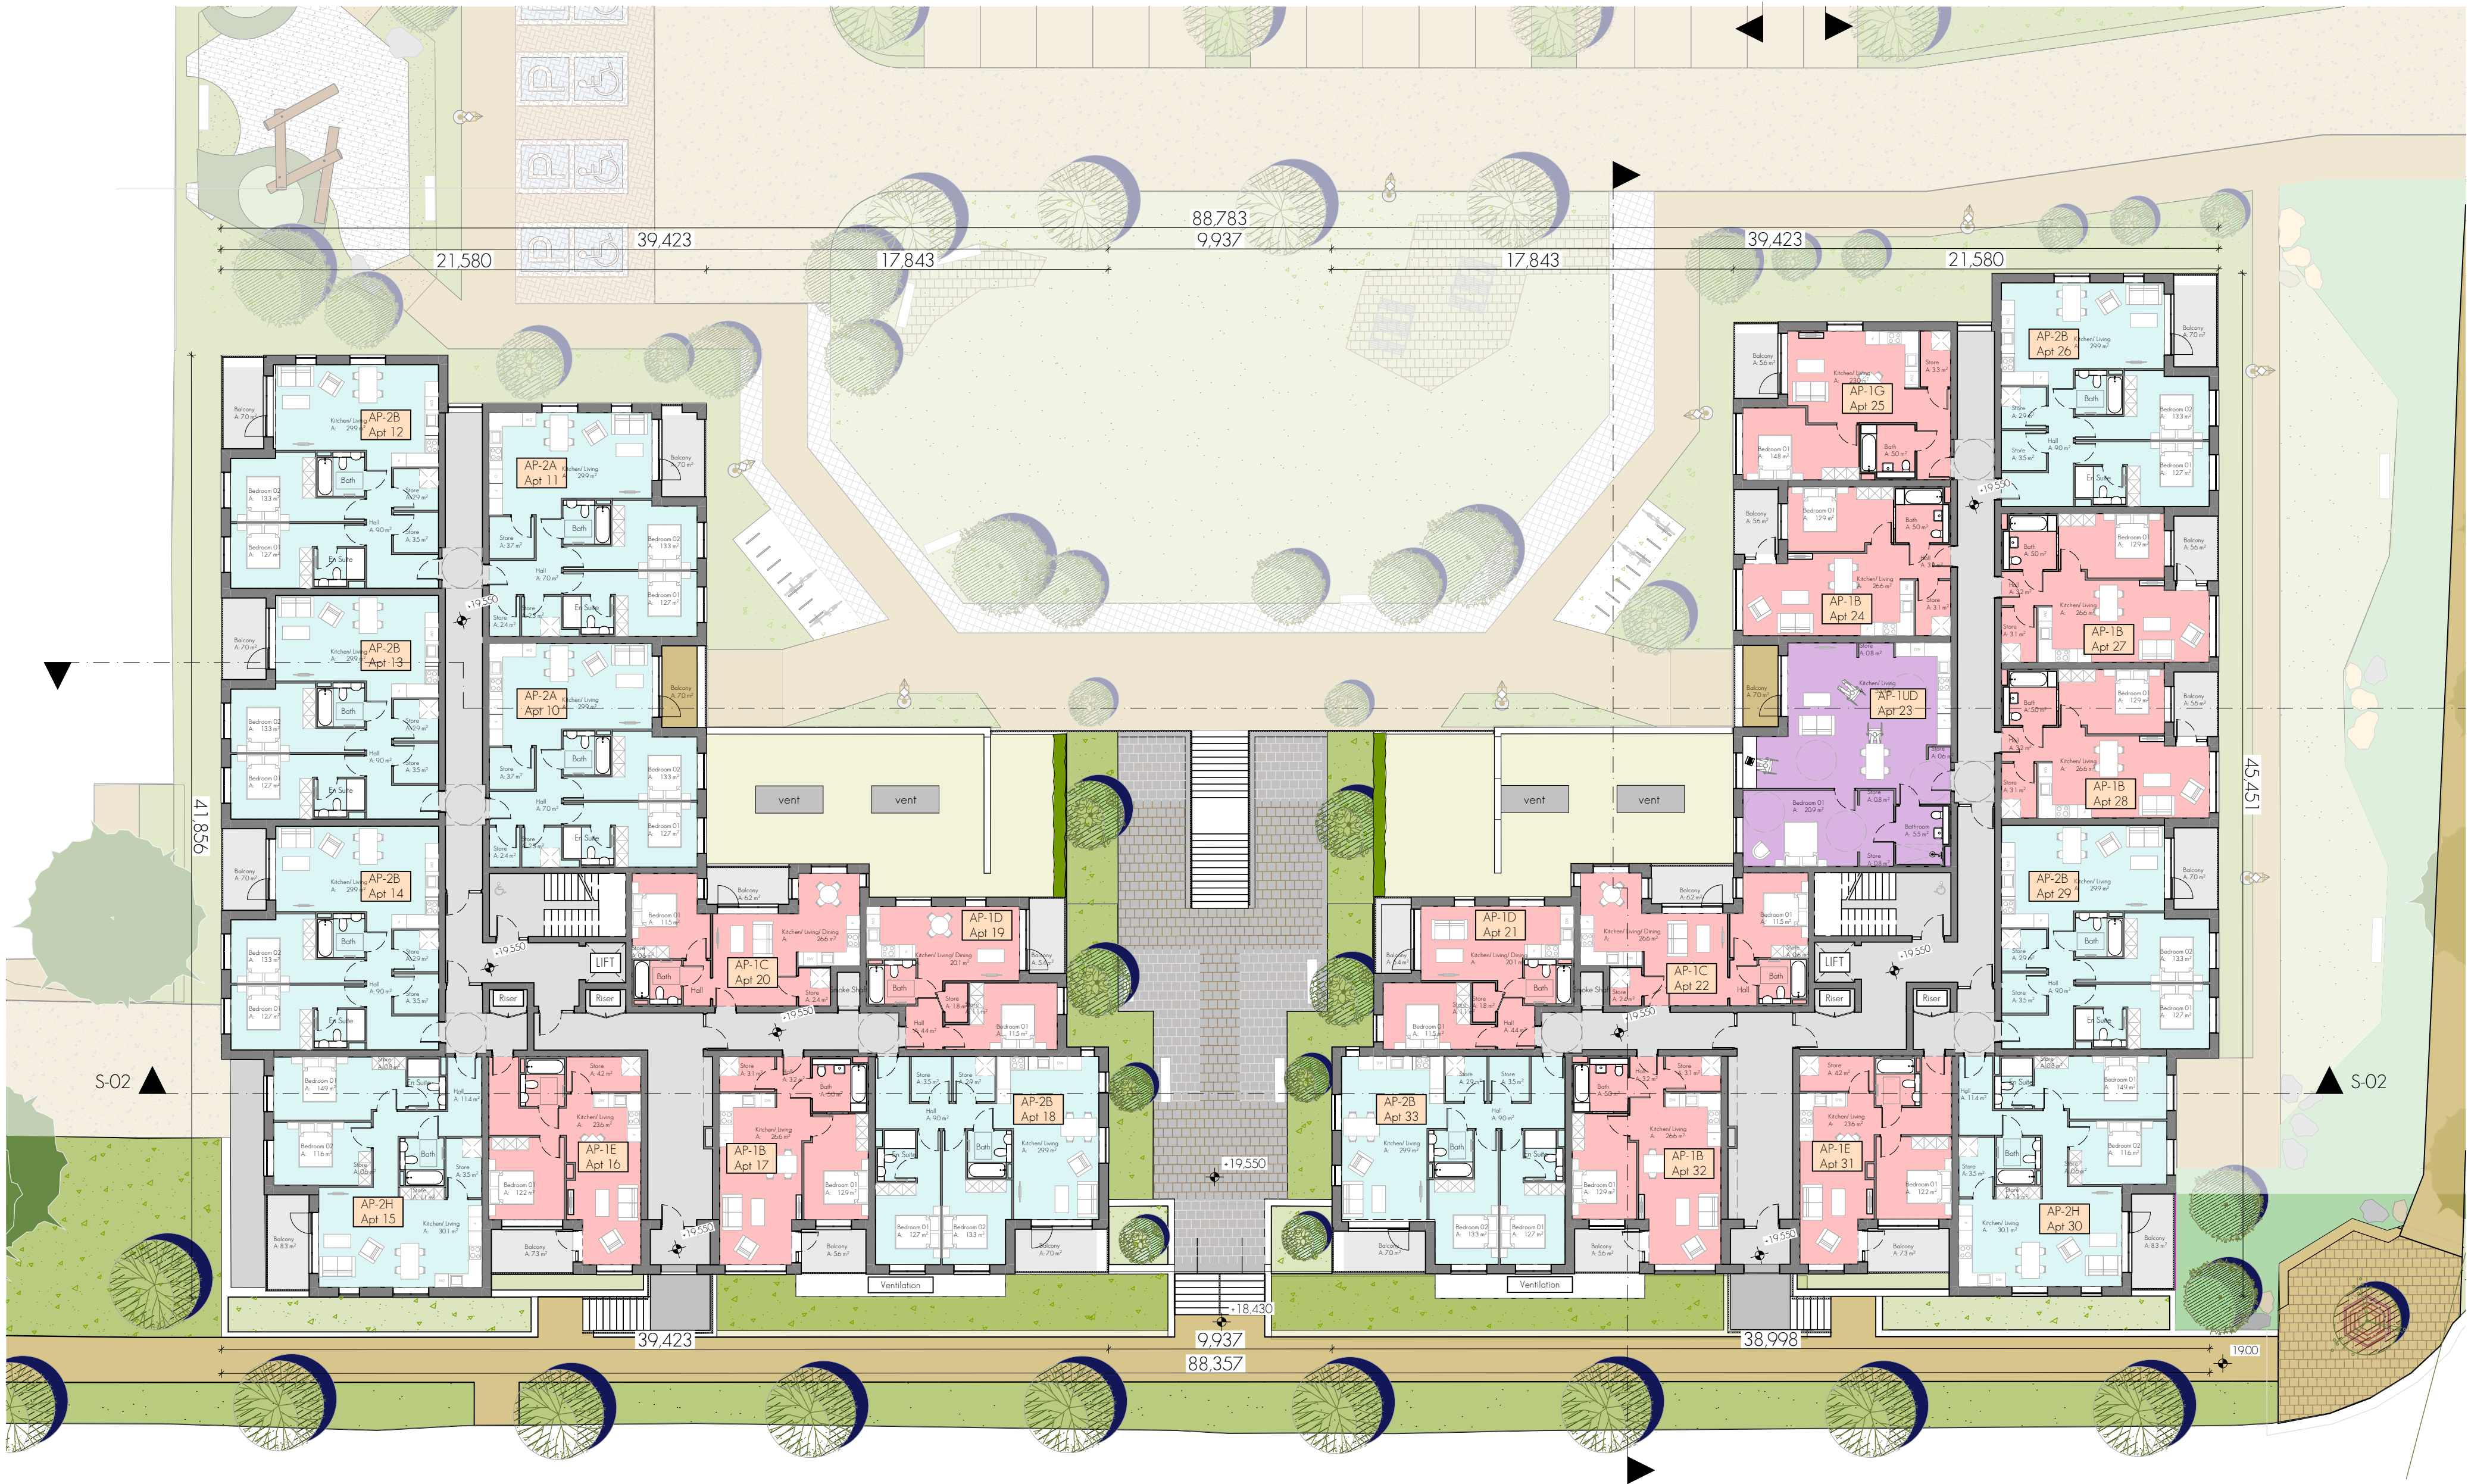

Upper Ground Floor Plan
1:200

Apartment Schedule - Summary		
Unit Type	No. Beds	Quantity
AP-1B	1	19
AP-1C	1	9
AP-1D	1	9
AP-1E	1	2
AP-1F	1	5
AP-1G	1	4
AP-1UD	1-UD	4
AP-2A	2	13
AP-2B	2	28
AP-2D	2	3
AP-2E	2	3
AP-2F	2	1
AP-2G	2	2
AP-2H	2	6
		108

Apartment Summary Schedule		
Switch	No. Beds	Quantity
	4	
	48	
	56	
	108	

Gross Floor Areas	
Floor Level	Area
Lower Ground Floor	2,387.8
Upper Ground Floor	2,036.4
First Floor	2,036.4
Second Floor	2,036.4
Third Floor	386.5
Fourth Floor	1,774.1
	10,657.6 m ²

Rev	Ch	Change Name	Date
P06			04/02/2026
P05			04/02/2026
P04			20/01/2026
P03	Ch-270	Landscape Plan Amended	26/09/2025
P02	Ch-268	Change	25/09/2025
P01			23/09/2025

Schedule of Accommodation (Apartments)			
Switch	Unit Type	Unit No.	No. Beds
Lower Ground Floor			
	AP-2A	Apt 01	2
	AP-2B	Apt 02	2
	AP-2B	Apt 03	2
	AP-1B	Apt 04	1
	AP-1C	Apt 05	1
	AP-2B	Apt 06	2
	AP-1B	Apt 07	1
	AP-1B	Apt 08	1
	AP-2F	Apt 09	2
Upper Ground Floor			
	AP-2A	Apt 10	2
	AP-2A	Apt 11	2
	AP-2B	Apt 12	2
	AP-2B	Apt 13	2
	AP-2B	Apt 14	2
	AP-2H	Apt 15	2
	AP-1E	Apt 16	1
	AP-1B	Apt 17	1
	AP-2B	Apt 18	2
	AP-1D	Apt 19	1
	AP-1C	Apt 20	1
	AP-1D	Apt 21	1
	AP-1C	Apt 22	1
	AP-1UD	Apt 23	1-UD
	AP-1B	Apt 24	1
	AP-1G	Apt 25	1
	AP-2B	Apt 26	2
	AP-1B	Apt 27	1
	AP-1B	Apt 28	1
	AP-2B	Apt 29	2
	AP-2H	Apt 30	2
	AP-1E	Apt 31	1
	AP-1B	Apt 32	1
	AP-2B	Apt 33	2
First Floor			
	AP-2A	Apt 34	2
	AP-2A	Apt 35	2
	AP-2B	Apt 36	2
	AP-2B	Apt 37	2
	AP-2B	Apt 38	2
	AP-2H	Apt 39	2
	AP-2A	Apt 40	2
	AP-1B	Apt 41	1
	AP-2B	Apt 42	2
	AP-1D	Apt 43	1
	AP-1C	Apt 44	1
	AP-1D	Apt 45	1
	AP-1C	Apt 46	1
	AP-1UD	Apt 47	1-UD
	AP-1B	Apt 48	1
	AP-1G	Apt 49	1
	AP-2B	Apt 50	2
	AP-1B	Apt 51	1
	AP-1B	Apt 52	1
	AP-2B	Apt 53	2
	AP-2H	Apt 54	2
	AP-2A	Apt 55	2
	AP-1B	Apt 56	1
	AP-2B	Apt 57	2
Second Floor			
	AP-2A	Apt 58	2
	AP-2A	Apt 59	2
	AP-2B	Apt 60	2
	AP-2B	Apt 61	2
	AP-2B	Apt 62	2
	AP-2H	Apt 63	2
	AP-2A	Apt 64	2
	AP-1B	Apt 65	1
	AP-2B	Apt 66	2
	AP-1D	Apt 67	1
	AP-1C	Apt 68	1
	AP-1D	Apt 69	1
	AP-1C	Apt 70	1
	AP-1UD	Apt 71	1-UD
	AP-1B	Apt 72	1
	AP-1G	Apt 73	1
	AP-2B	Apt 74	2
	AP-1B	Apt 75	1
	AP-1B	Apt 76	1
	AP-2B	Apt 77	2
	AP-2H	Apt 78	2
	AP-2A	Apt 79	2
	AP-1B	Apt 80	1
	AP-2B	Apt 81	2
Third Floor			
	AP-2A	Apt 82	2
	AP-2E	Apt 83	2
	AP-2E	Apt 84	2
	AP-2D	Apt 85	2
	AP-2B	Apt 86	2
	AP-2G	Apt 87	2
	AP-2A	Apt 88	2
	AP-1B	Apt 89	1
	AP-2B	Apt 90	2
	AP-1D	Apt 91	1
	AP-1C	Apt 92	1
	AP-1D	Apt 93	1
	AP-1C	Apt 94	1
	AP-1UD	Apt 95	1-UD
	AP-1F	Apt 96	1
	AP-1F	Apt 97	1
	AP-1F	Apt 98	1
	AP-2B	Apt 99	2
	AP-2G	Apt 100	2
	AP-2D	Apt 101	2
	AP-1F	Apt 102	1
	AP-2E	Apt 103	2
Fourth Floor			
	AP-2D	Apt 104	2
	AP-1F	Apt 105	1
	AP-2B	Apt 106	2
	AP-1D	Apt 107	1
	AP-1C	Apt 108	1

N

