


Legend:

- 70.00m Road Crown Level
- 70.00m Road Edge Level
- 70.00m Footpath Edge Level
- FFL Proposed Finished Floor Level
- 70.000m
- Road Centerline
- 1/100 Road Slope

ITM Co-ordinates
X = 558230.419
Y = 570836.769

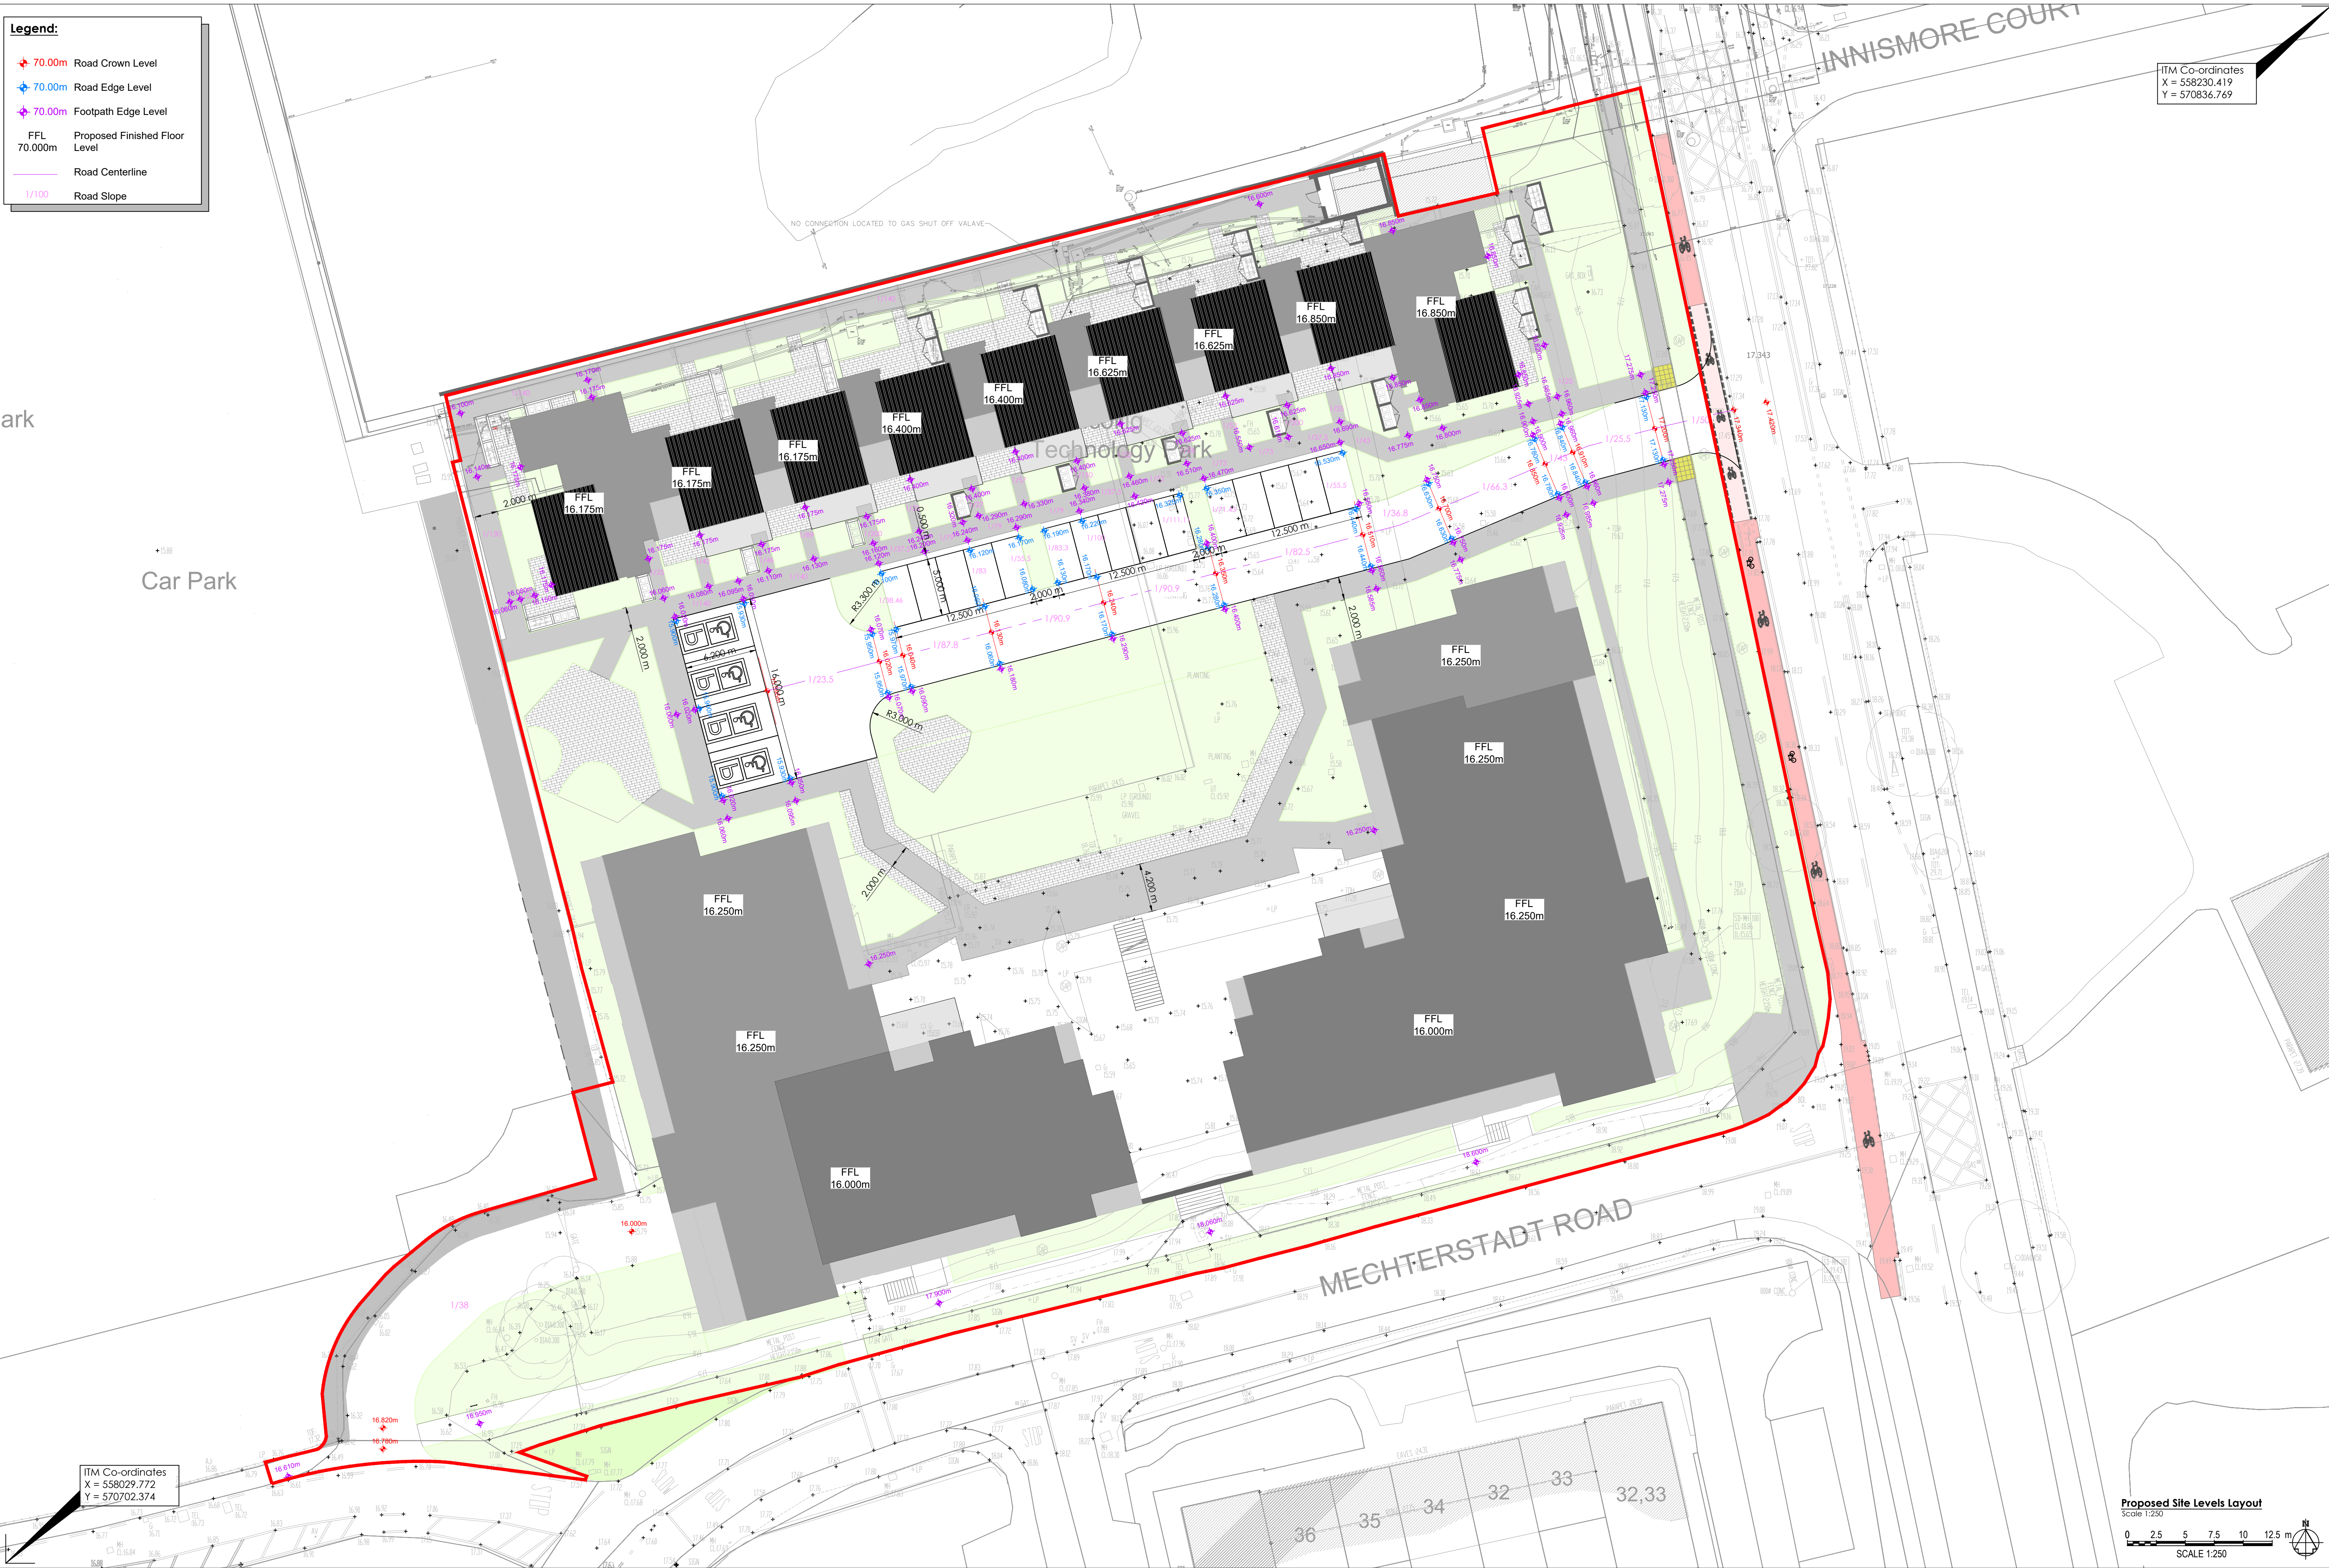

ITM Co-ordinates
X = 558029.772
Y = 570702.374

Proposed Site Levels Layout
Scale 1:250
0 2.5 5 7.5 10 12.5 m
SCALE 1:250

DOSA
DENIS O'SULLIVAN & ASSOCIATES
CONSULTING ENGINEERS

Joyce House
Barrack Square
Ballincollig
Cork
P31 KP84

021 4871781
info@dosa.ie
www.dosa.ie

© THIS DRAWING IS COPYRIGHT, NO PART OF THIS DOCUMENT MAY BE RE-PRODUCED OR TRANSMITTED IN ANY FORM OR STORED IN ANY RETRIEVAL SYSTEM OF ANY NATURE WITHOUT THE WRITTEN PERMISSION OF THE ENGINEER AS COPYRIGHT HOLDER EXCEPT AS AGREED FOR USE ON THE PROJECT FOR WHICH THE DOCUMENT WAS ORIGINALLY ISSUED.

G	J.M.	S.O.D.	C.O.S.	16.02.26	Issued for information
F	J.M.	S.O.D.	C.O.S.	30.01.26	Issued for information
E	A.G.	S.O.D.	C.O.S.	02.10.25	Issued for information
D	A.G.	B.O.S.	C.O.S.	25.09.25	Issued for information
C	A.G.	B.O.S.	C.O.S.	05.09.25	Issued for information
REV.	DRAWN	CHKD	APPRVD	DATE	DETAILS

CLIENT
Castle Peak Properties Ltd

PROJECT
LRD at former DELL EMC premises, Innishmore, Ballincollig, Cork A1

DRAWING TITLE
Proposed Site Levels Layout

SCALE
1:250

PROJECT NO. 6709
DRAWING NO. 0010
STATUS/ISSUE G