



Scale 1:100

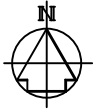

- New 1.2m High Pedestrian Fence
- Proposed New Kerb Alignment
- Proposed New Footpath
- Tactile Paving
- 70.00m Proposed Road Level
- 70.00m Proposed Footpath Levels

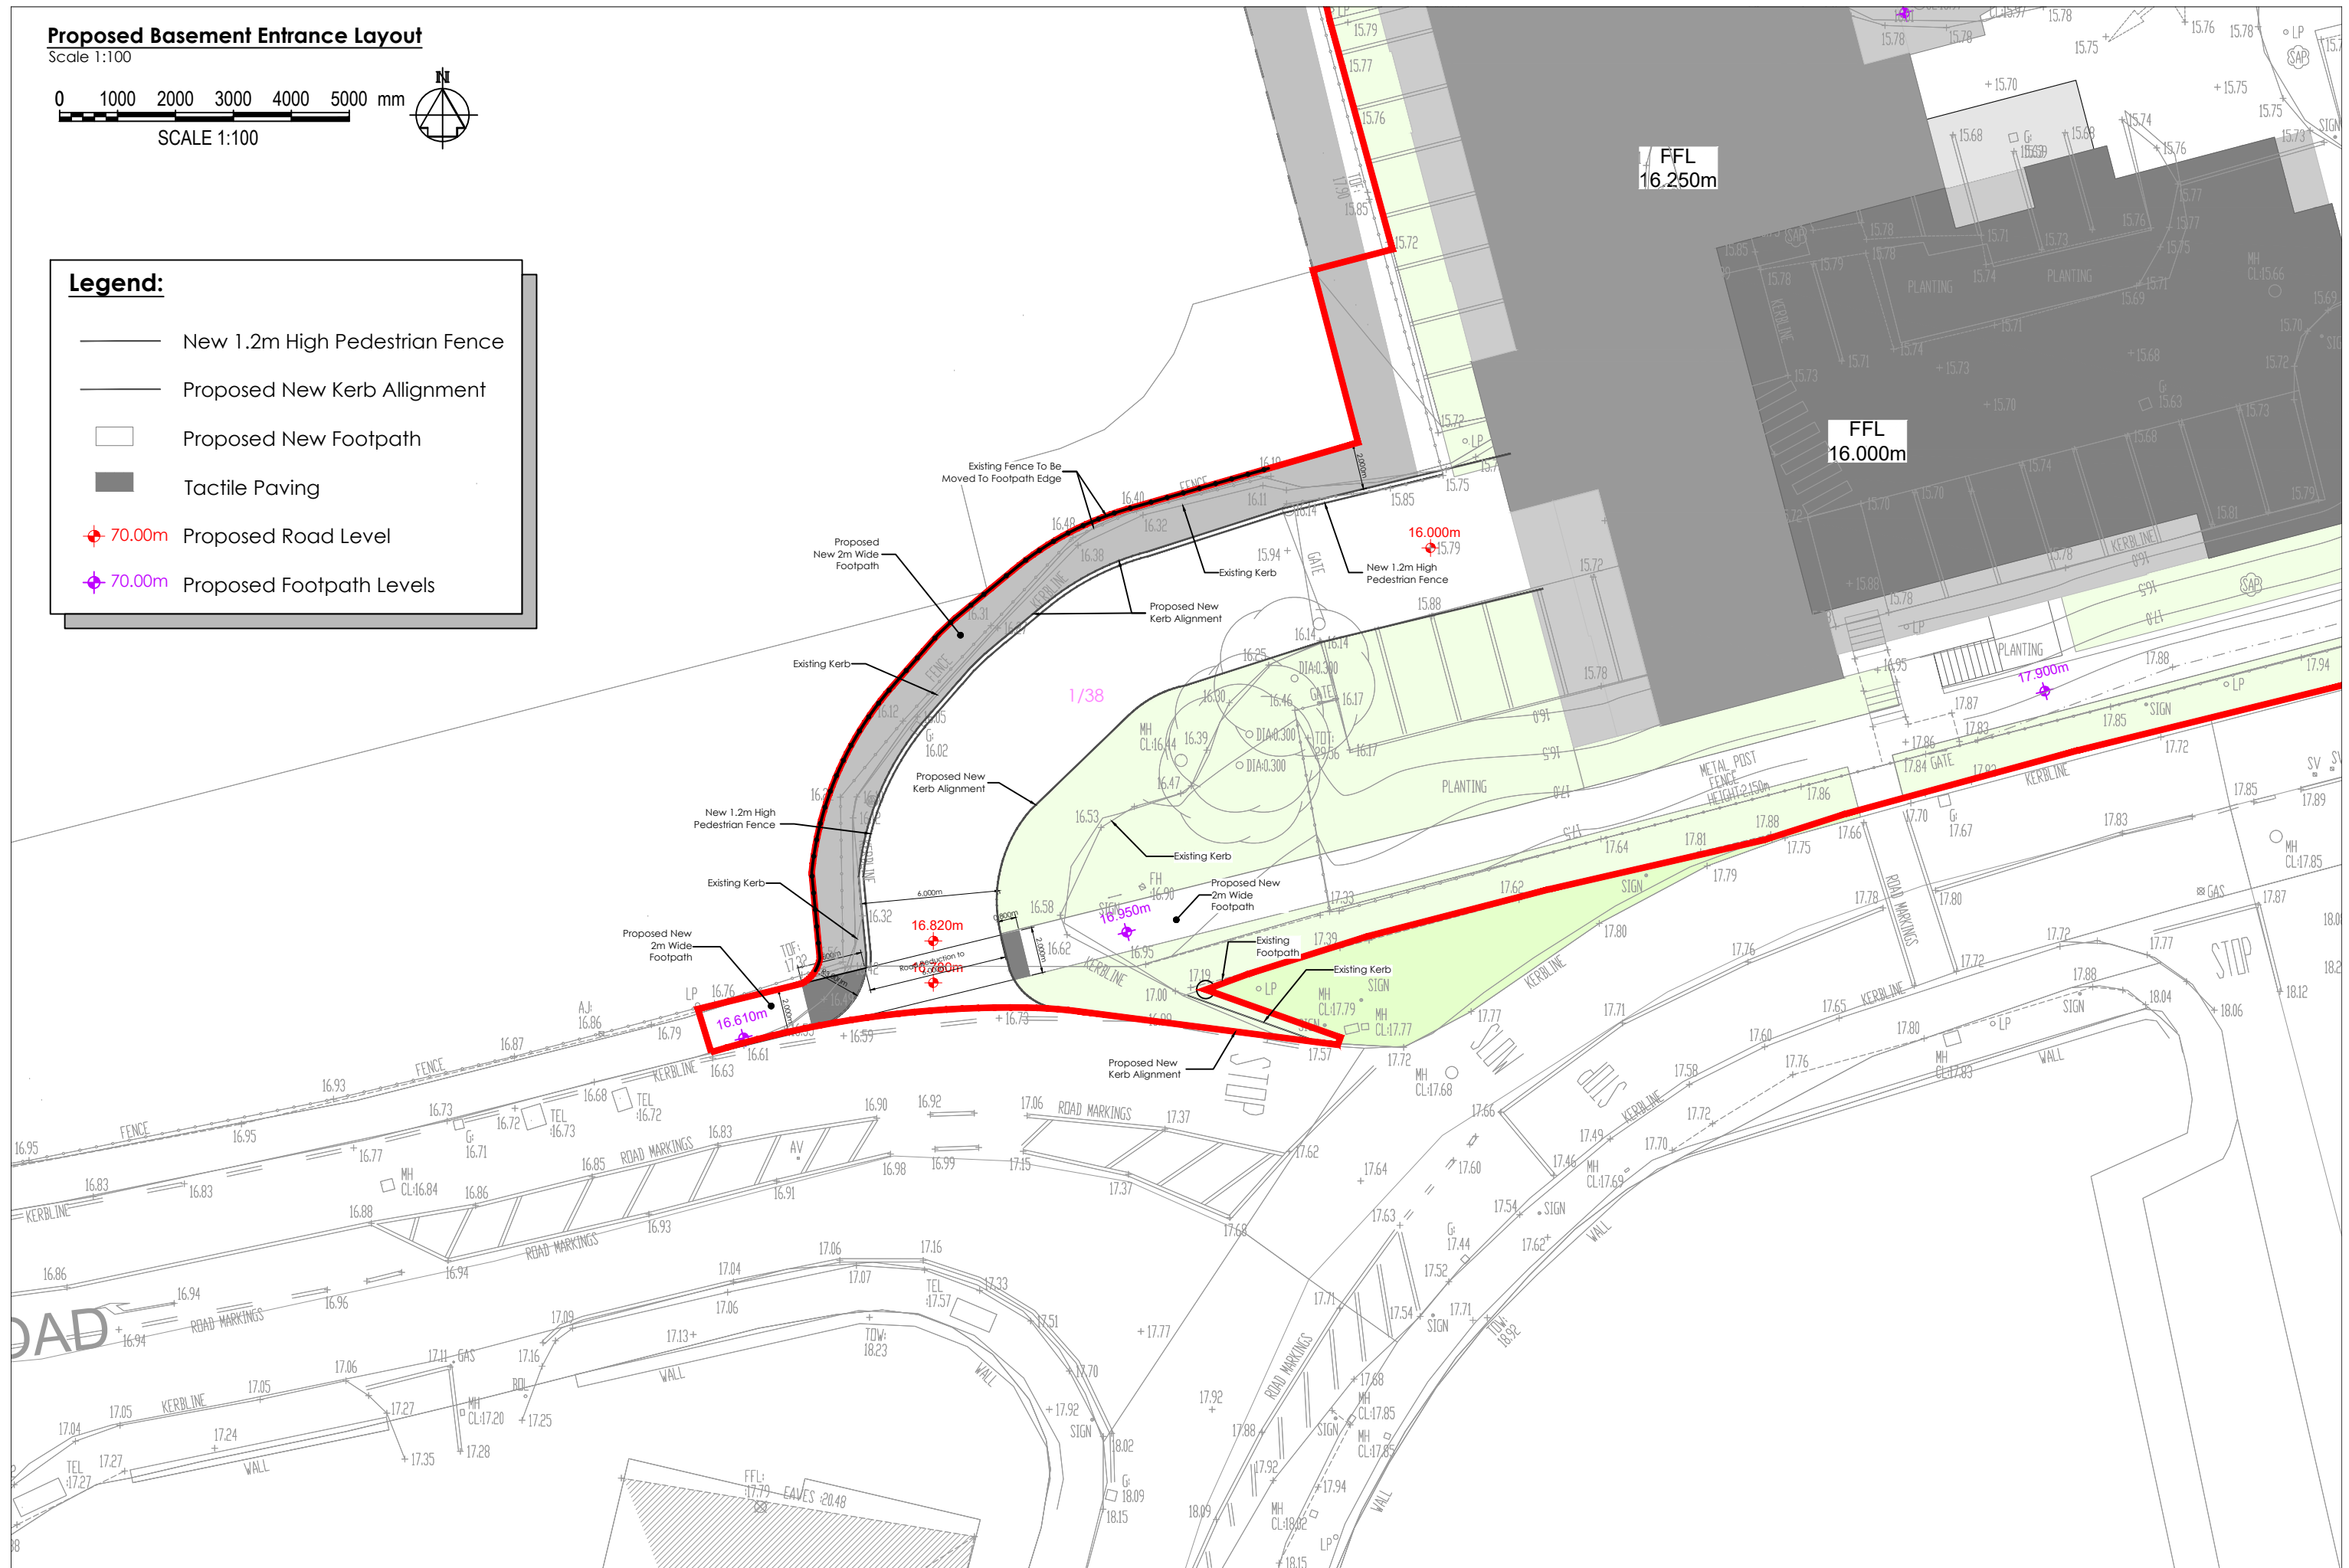

Joyce House
Barrack Square
Ballincollig
Cork
P31 KP84

© THIS DRAWING IS COPYRIGHT, NO PART OF THIS DOCUMENT MAY BE RE-PRODUCED OR TRANSMITTED IN ANY FORM OR STORED IN ANY RETRIEVAL SYSTEM OF ANY NATURE WITHOUT THE WRITTEN PERMISSION OF THE ENGINEER AS COPYRIGHT HOLDER EXCEPT AS AGREED FOR USE ON THE PROJECT FOR WHICH THE DOCUMENT WAS ORIGINALLY ISSUED.

F	J.M.	S.O'D.	C.O'S.	16.02.26	Issued for Information
E	A.G.	S.O'D.	C.O'S.	04.12.25	Issued for Information
D	A.G.	S.O'D.	C.O'S.	25.11.25	Issued for Information
C	J.M.	S.O'D.	C.O'S.	03.11.25	Issued for Information
B	A.G.	S.O'D.	C.O'S.	12.09.25	Issued for Information
REV.	DRAWN	CHKD	APPRD	DATE	DETAILS

CLIENT
Declan McElhinney

PROJECT	SHEET
LRD at former DELL EMC premises, Innishmore, Ballincollig, Cork A3	

DRAWING TITLE

Proposed Basement Entrance Layout

SCALE
1:250

PROJECT NO.	DRAWING NO.	STATUS/ISSUE
6709	1006	F